




VISUAL SCALE 1:100 @ A3

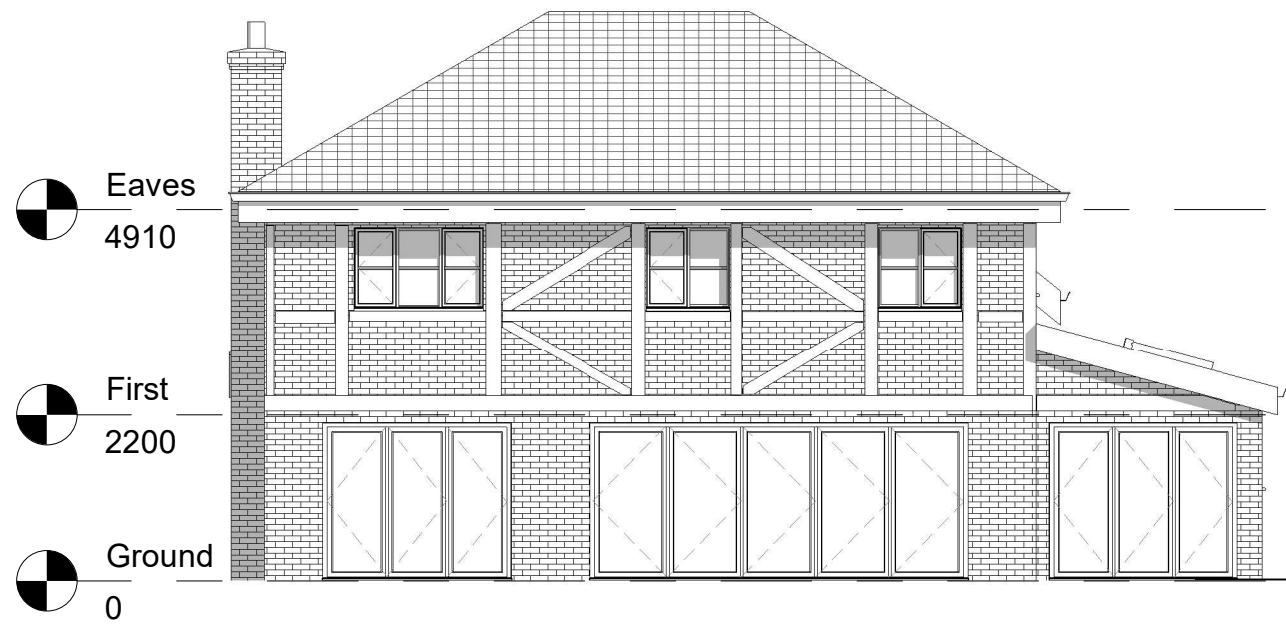


1 East Proposed
1 : 100




2 North Proposed
1 : 100



3 South Proposed
1 : 100

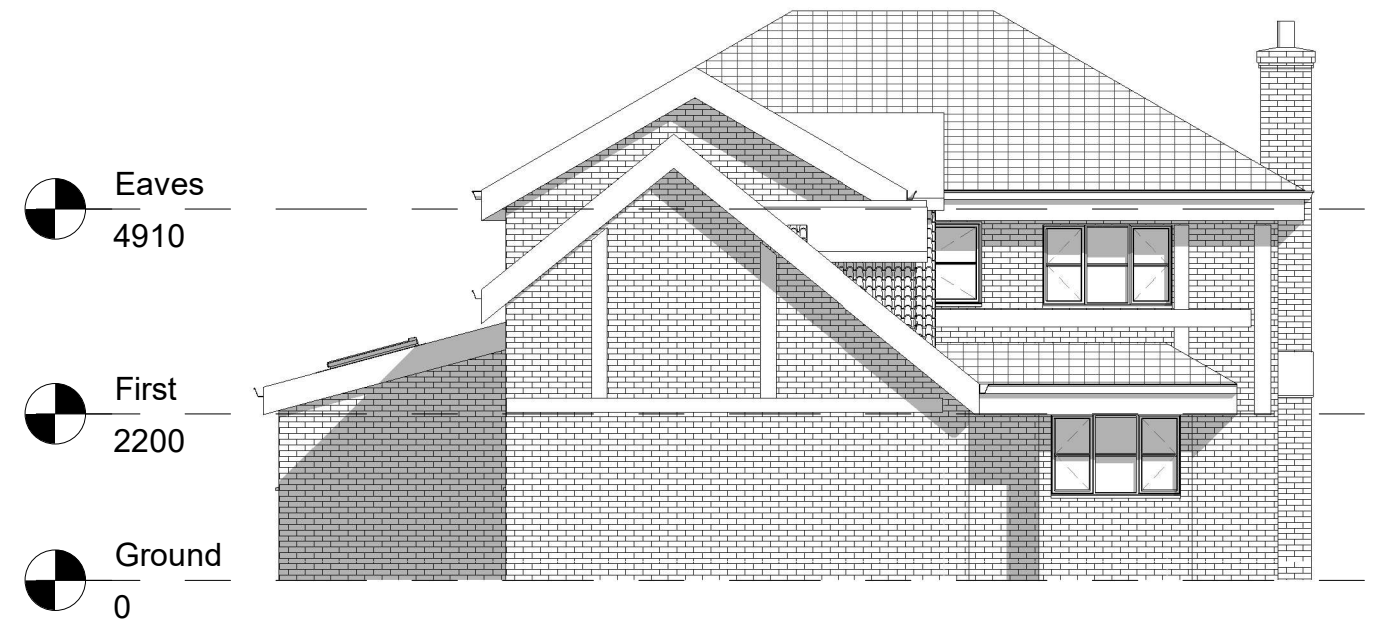

4 West Proposed
1 : 100

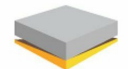

LJS Project Management
And Design

Email: USprojectmanagement@outlook.com
Mob: 07740488644

No.	Description	Date

MR M Hepburn

384c Sea Front, Hayling Island, PO11 0BD

Proposed Elevations	
Project number	Project Number
Date	Issue Date
Drawn by	Author
Checked by	Checker
Scale	1 : 100

A105