
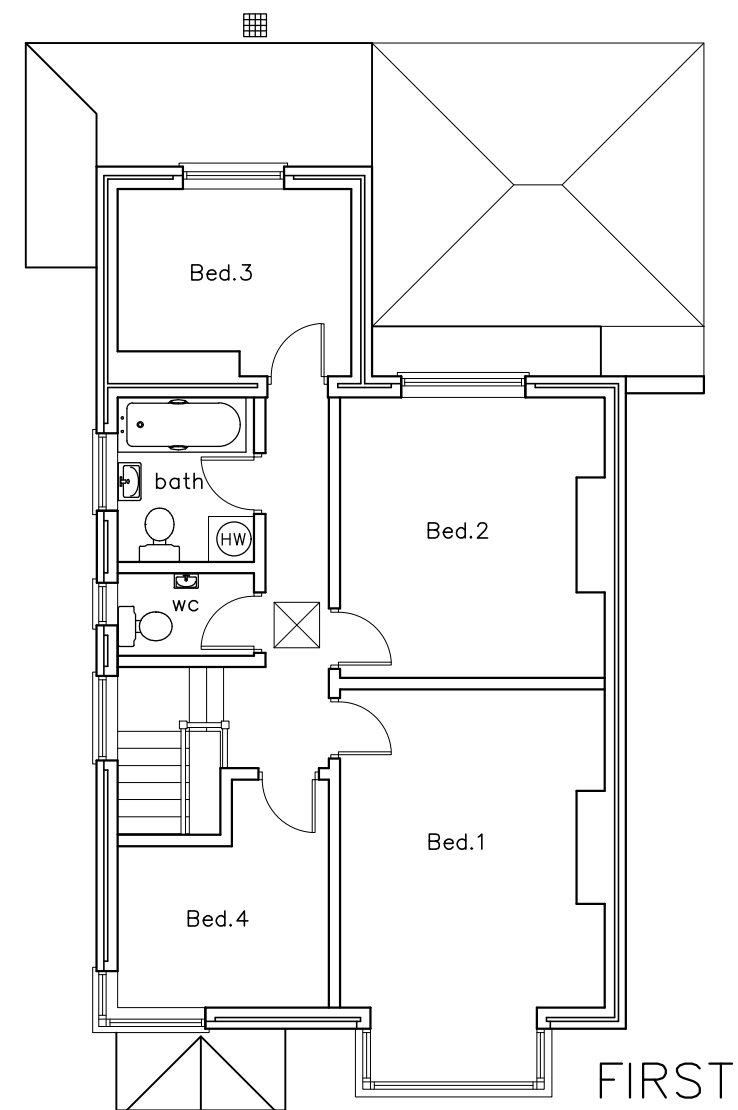


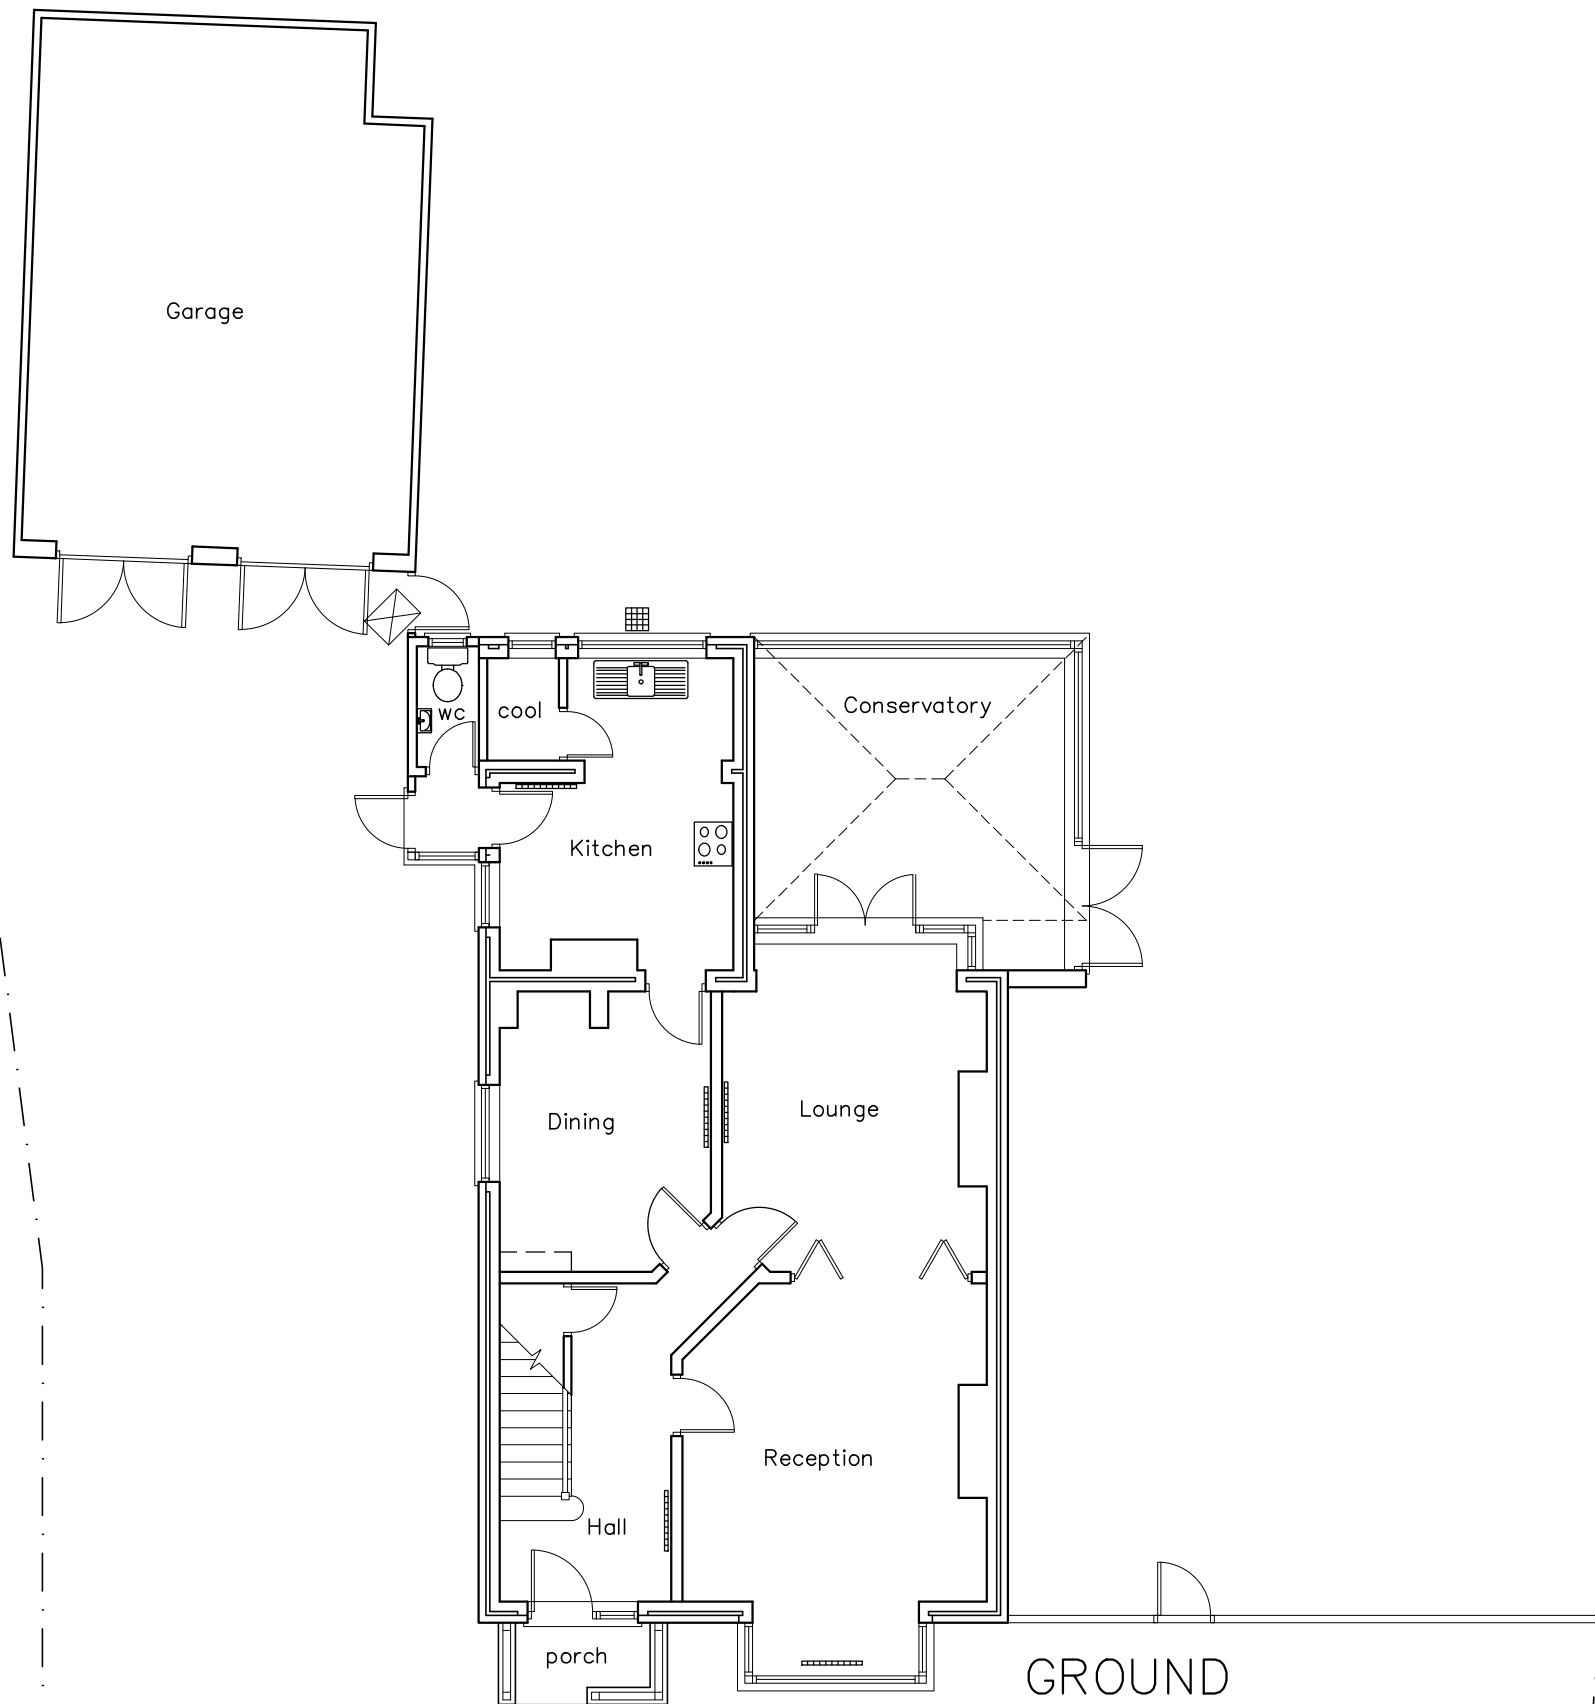

Mr. & Mrs. D. Jones
44 Hollow Lane
Hayling Island
PO11 9EY

SURVEY PLANS

Revisions a) Note/Date/Initial
 b)
 c)
 d)

CAD

Critchley Architecture And Design Ltd.
Contact: 02392 474 919 | info@caad.online

The Old Brewery, 15E South Street, Havant, PO9 1BU



Scale A1=1:50, A3=1:100
Drawn MHC/JHL
Date 21/01/19

19004-201⁰

10m

20m

30m

40m