

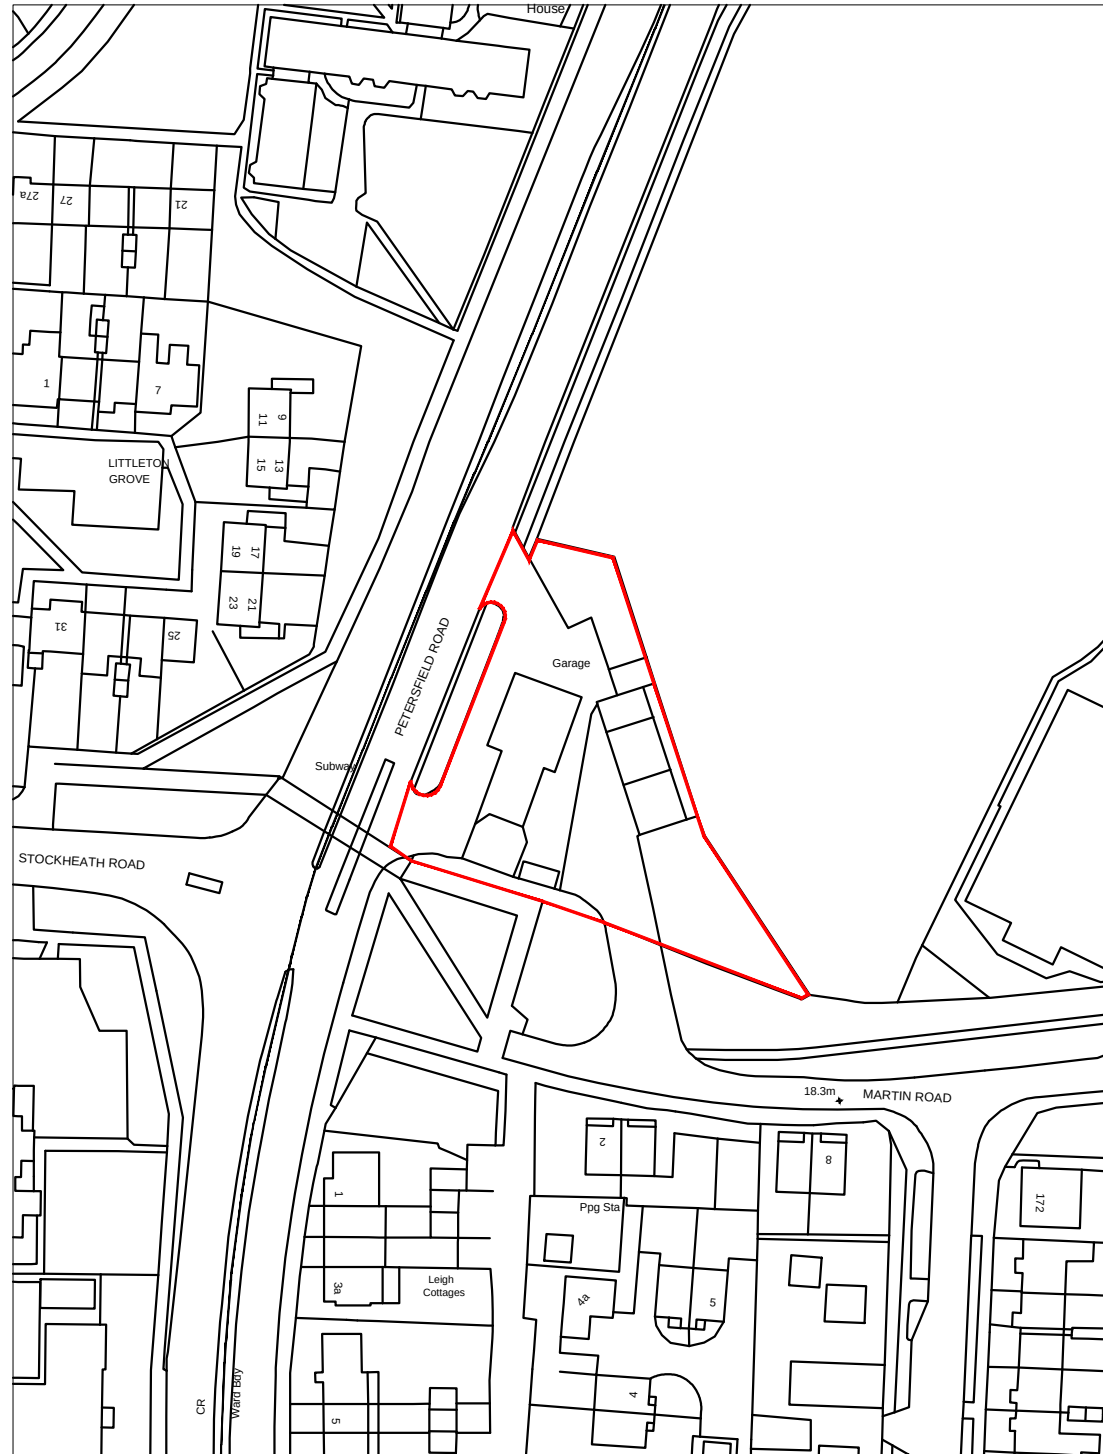


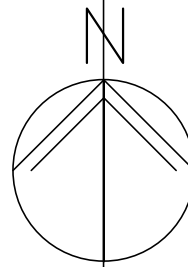

LOCATION PLAN 1:1250

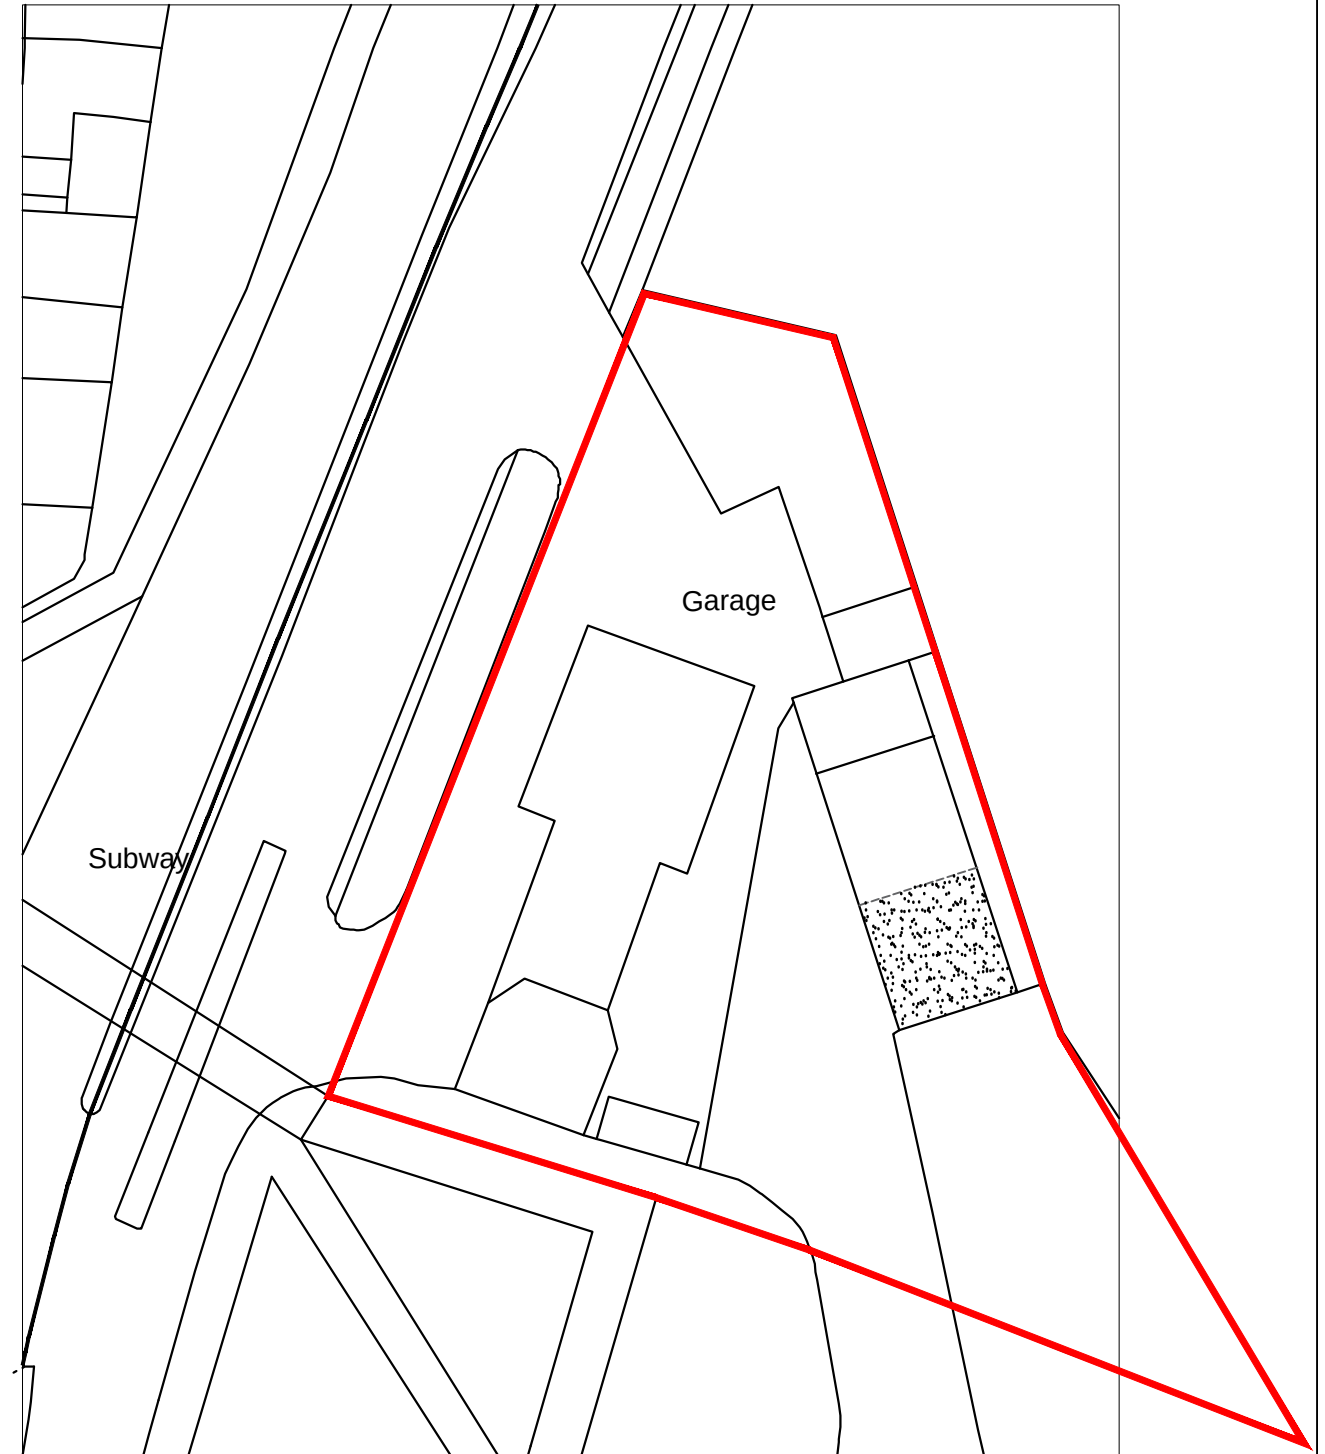

BLOCK PLAN 1:500

m 10 20 30 40


metres 10 20 30 40

Motorwork,
Petersfield Road
Havant, PO9 5HA

SITE PLANS

Revisions

- A. Boundary revisions. 01/11/17
- B. Planning revisions. 21/01/19
- C.
- D.

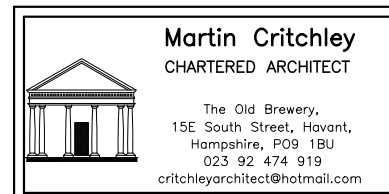

Scale A3 = AS SHOWN
Date 27/10/17
Drawn OS

17113-101^B

© Crown Copyright
All rights reserved.
Reproduced by Permission.
Licence No. 100046837