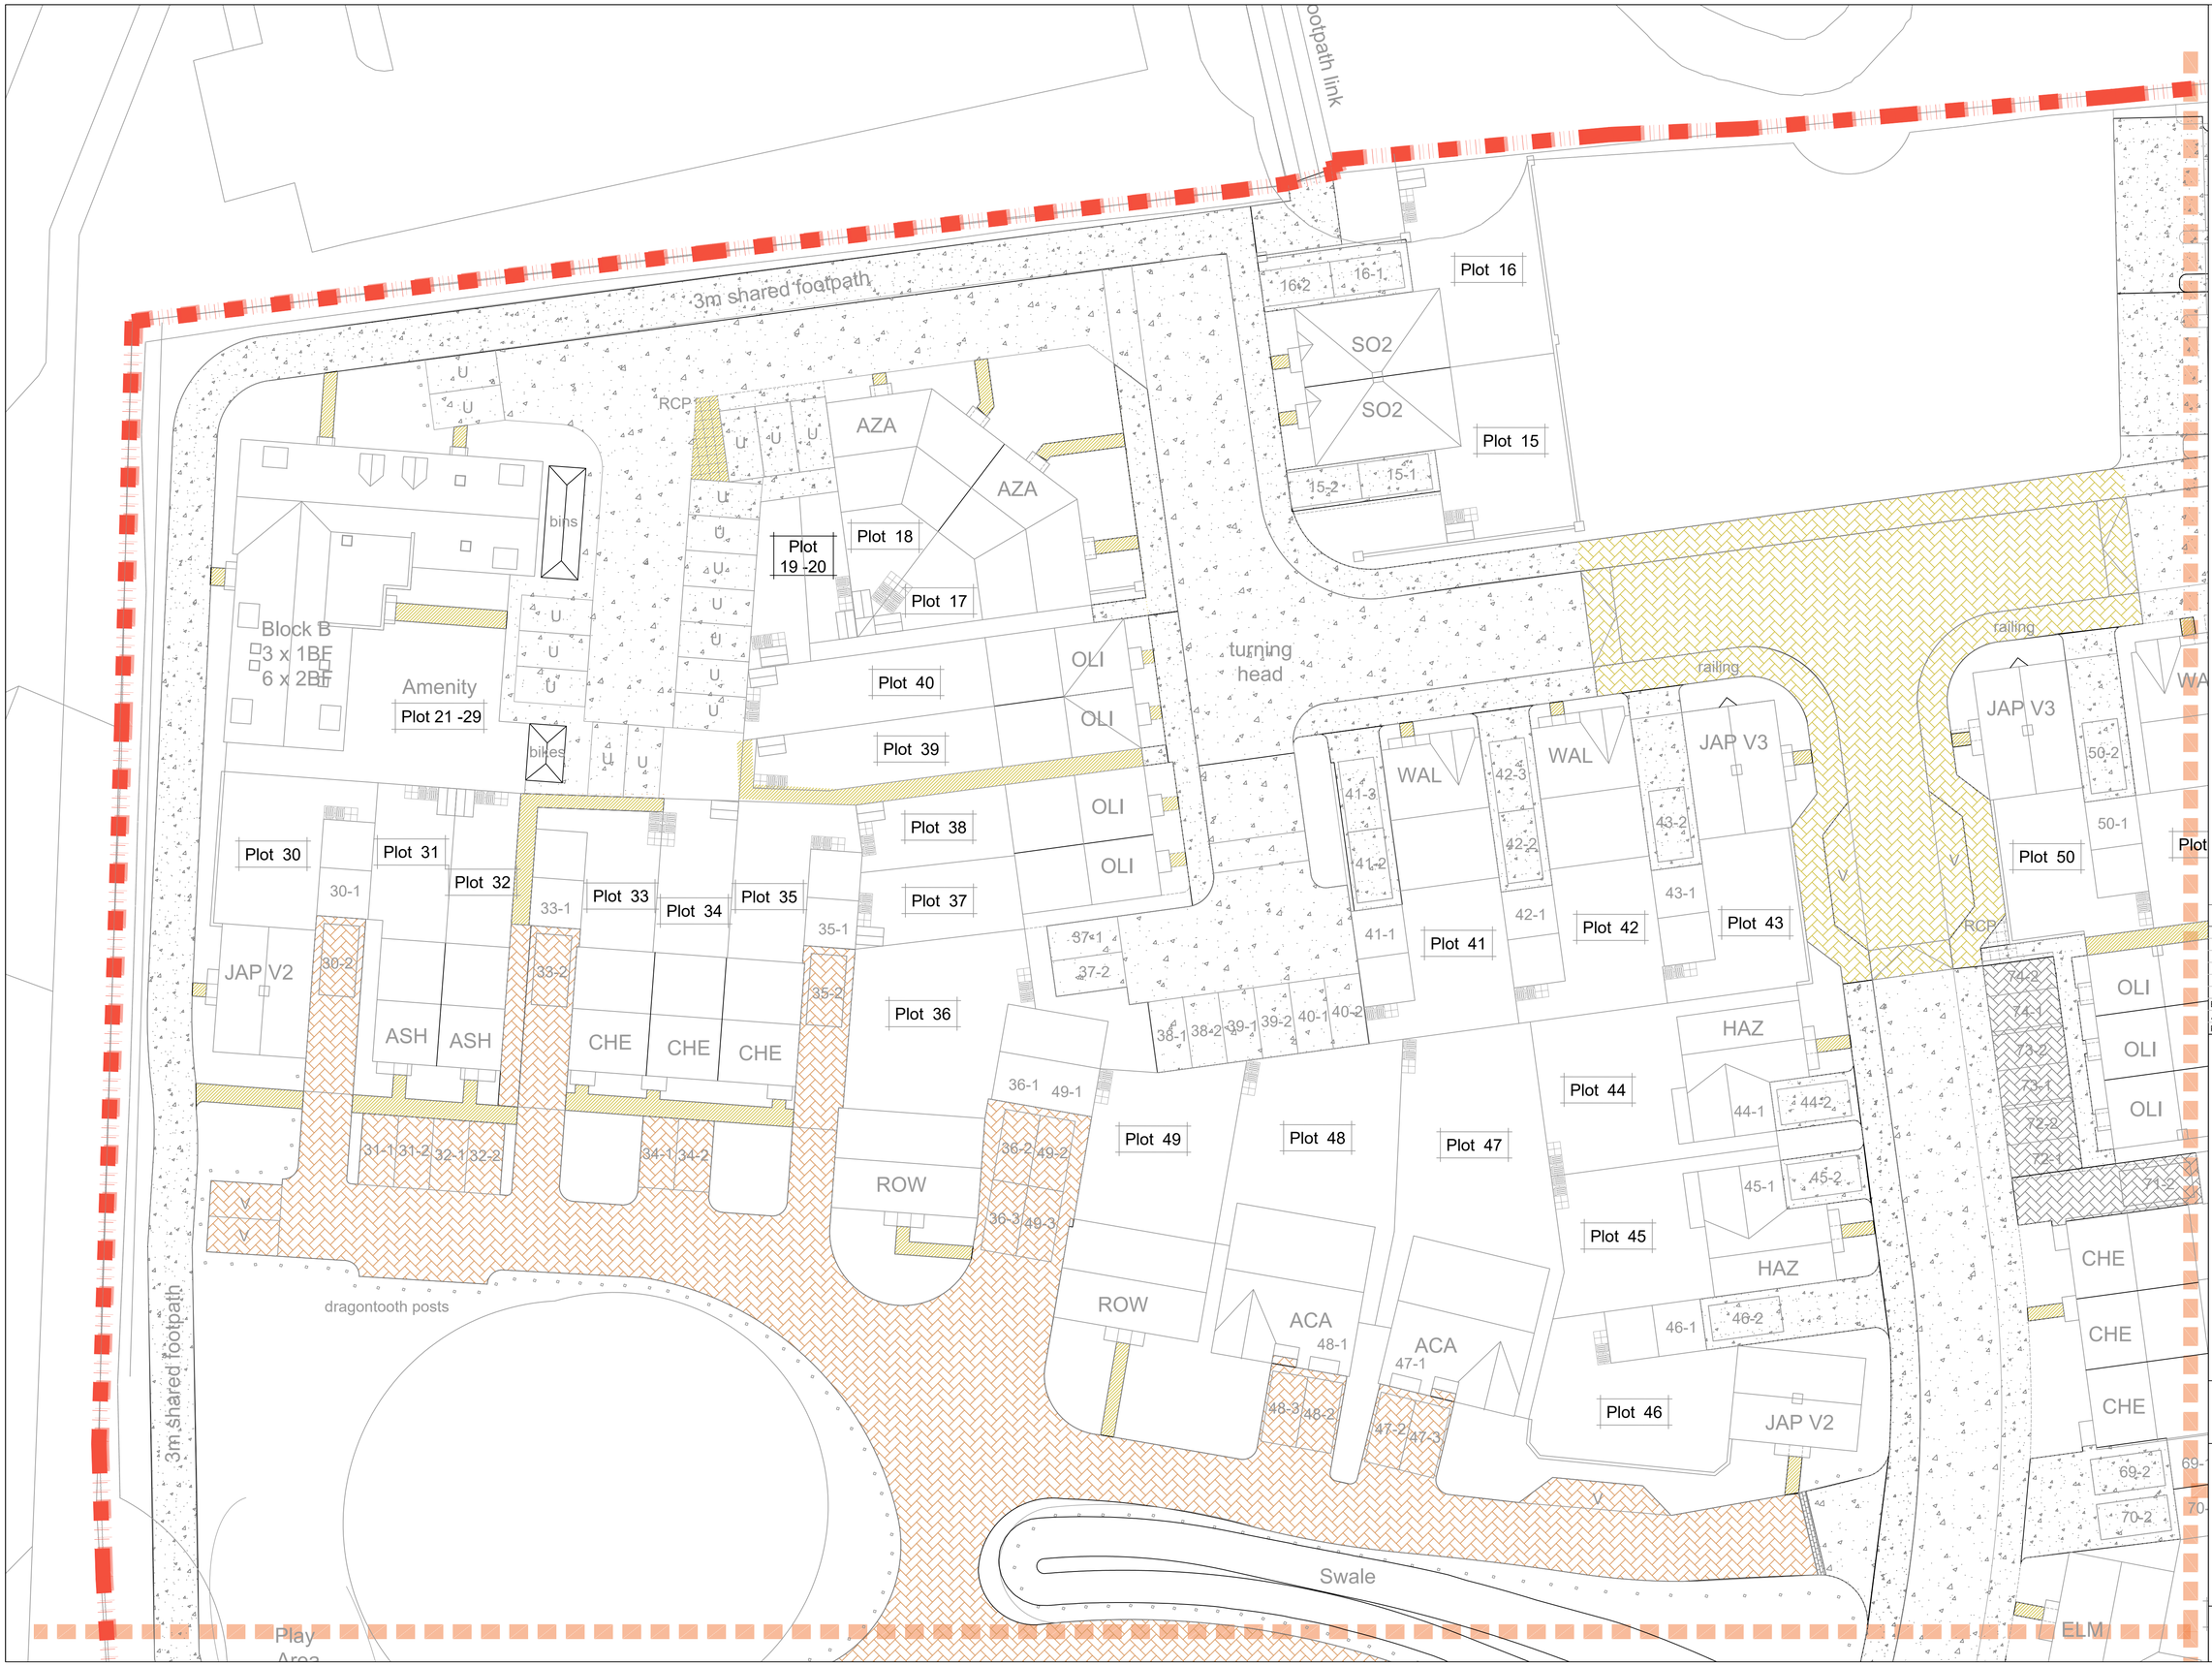

NOTE: DO NOT SCALE FROM DRAWING

Legend

- Proposed tarmac surfacing to main road and footpaths. Laid to engineer's details.
- Proposed Charcoal Keyblok paving laid in herringbone pattern from Marshalls or similar and approved(permeable equivalent if required). Laid to engineer's details.
- Proposed Buff Keyblok paving laid in herringbone pattern from Marshalls or similar and approved(permeable equivalent if required). Laid to engineer's details.
- Proposed Brindle Keyblok paving laid in herringbone pattern from Marshalls or similar and approved(permeable equivalent if required). Laid to engineer's details.
- Proposed Marshalls Keyblok paving to demarcate surface changes laid in stretcher bond pattern from Marshalls or similar and approved(permeable equivalent if required). Laid to engineer's details.
- Proposed Natural Saxon paving slabs 450x450mm in chequerboard pattern from Marshalls or similar and approved. Laid to engineer's details.
- Timber Bollards
- Cut lines

Location plan

Sheet 1 | Sheet 2 | Sheet 3 | Sheet 3 insert | Sheet 4 | Sheet 5 | Sheet 6

Rev	Date	Details	Drawn
B	26/10/18	Layout Change	AE
A	09/10/18	Layout Change	AE

ACD ENVIRONMENTAL

HEAD OFFICE
Rodbourne Rail Business Centre, Grange Lane,
Malmesbury, SN16 0ES
Tel: 01666 825646

Courtyard House, Mill Lane, Godalming, GU7 1EY
Tel: 01483 425714

Suite 6, Crescent House, Yonge Close, Eastleigh, SO50 9SX
Tel: 02382 026300

9 Brownlow Road, Cambridge, CB4 3NG
Tel: 07825 868654

Unit 50, Space Business Centre Gloucester, Olympus Park,
Quedgeley, Gloucester, GL2 4AL
Tel: 07769 263864

email: mail@acdenv.co.uk
www.acdenvironmental.co.uk

Bellway

scheme: Land South of Bartons Road, Havant
client: Bellway Homes
drawing: Hard Landscape Proposals
date: April 2018
scale: 1:200@A1
drawing no: BELL21747 12B Sheet 1
drawn: AE checked: JRL

Copyright of ACD Environmental Ltd. All rights described in Chapter IV of the Copyright, Designs and Patents Act 1988 have been generally asserted: 2011. Copyright of this plan remains with ACD until all fees have been paid in full.