

FRONT/SIDE AND REAR ADDITIONS.
70, BOSMERE GRDS, EMSWORTH, HANTS
FOR MR & MRS A. STILLMAN.


.NOTE CHECK ALL MEASUREMENTS ON SITE PRIOR TO
THE COMMENCEMENT OF WORK.

WALLS TO BE FULLY BONDED TO THE EXISTING CAVITIES
AND DAMP-PROOF COURSES TO BE MAINTAINED
CONTINUOUS CLOSE ALL REVEALS WITH INSULATED
CAVITY CLOSERS.

FLAT ROOF 3 LAYERS APPROVED FELT TO BS 747 LAID
TO CP144, 12.5MM CHIPPINGS OVER ON CELOTEX TD
4126 (126MM) THICK INSULATED ROOF DECKING ON
150x50MM JOISTS AT 400MM CENTRES. 12.5MM
PLASTERBOARD AND SET TO CEILING.

GARAGE ROOF TYVEK FELT BATTENS AND TILES
CAPABLE OF BEING LAID AT PITCH SHOWN ON
150x50MM RAFTERS AND 175x50MM CEILING JOISTS
AT 400MM CENTRES WITH 200x100MM CENTRAL
BINDER AND HANGERS AT 1.0M CENTRES

HAVANT BOROUGH
COUNCIL
15 OCT 2013
RECEIVED

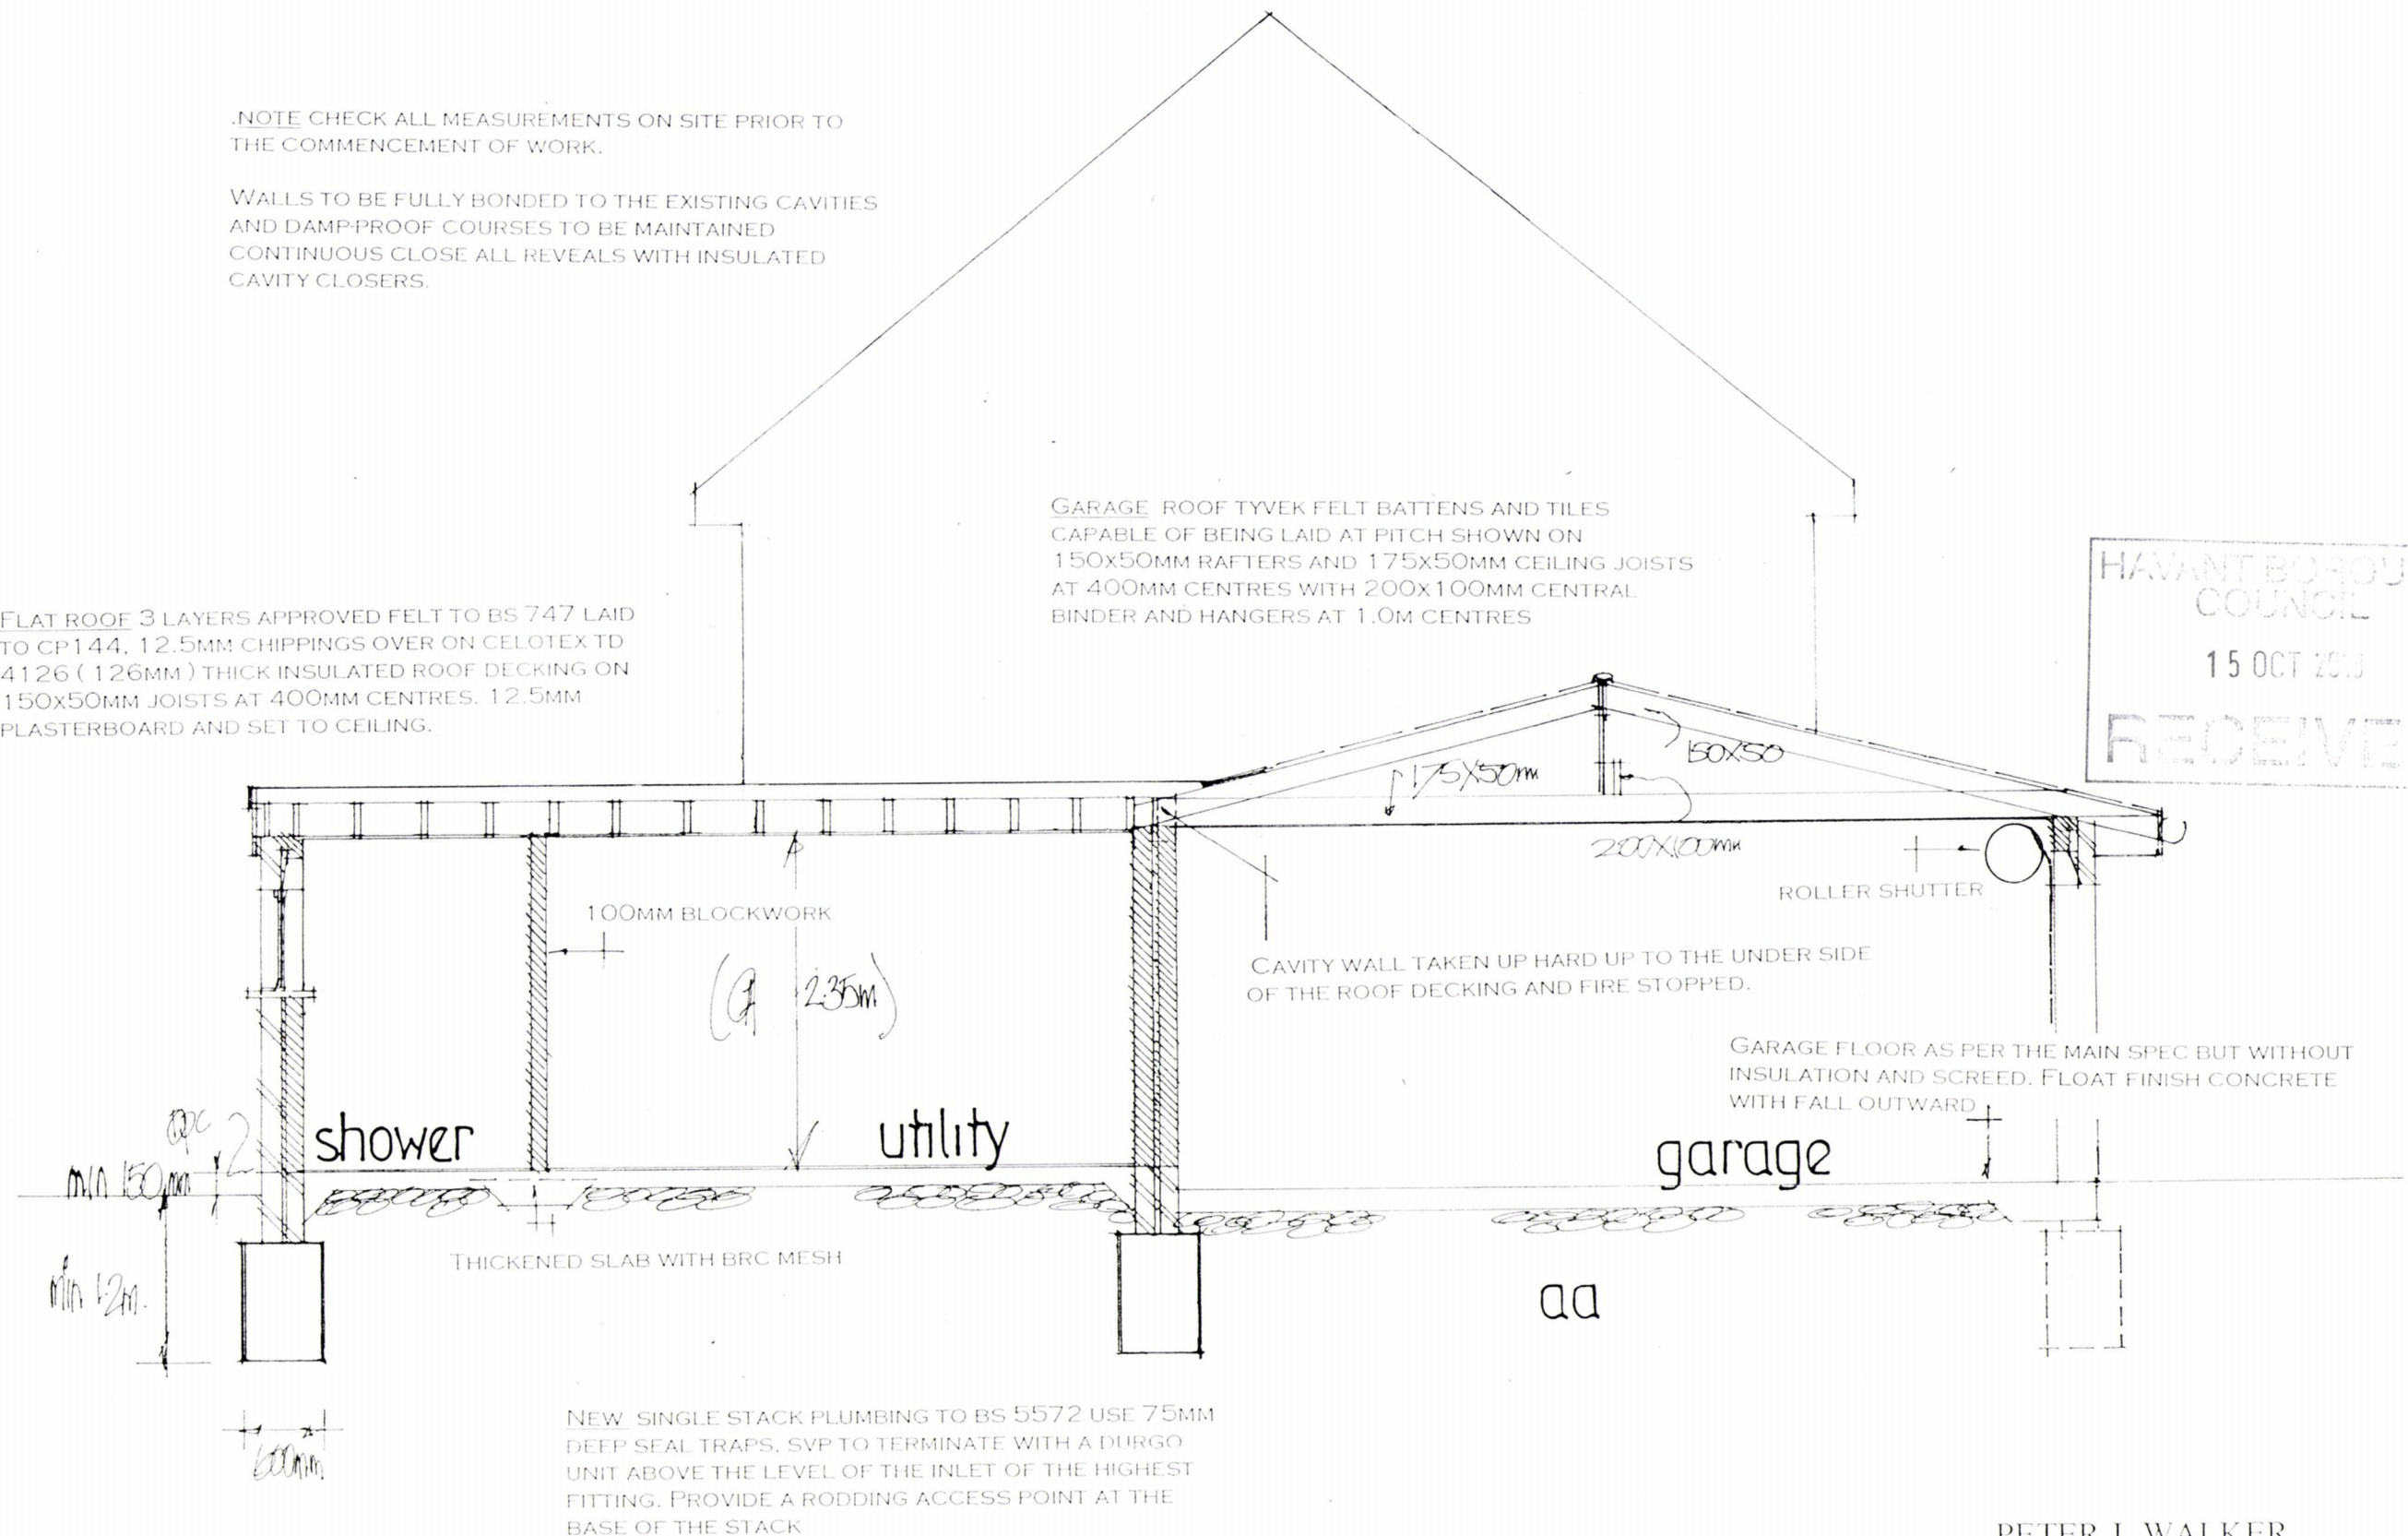

date oct 18
scale 1:50

SECTION DRAWING

PETER J. WALKER
ISLAND DESIGN
182 SEAFRONT, HAYLING ISLAND, HANTS
PO11 9AN
TEL : 02392467571