
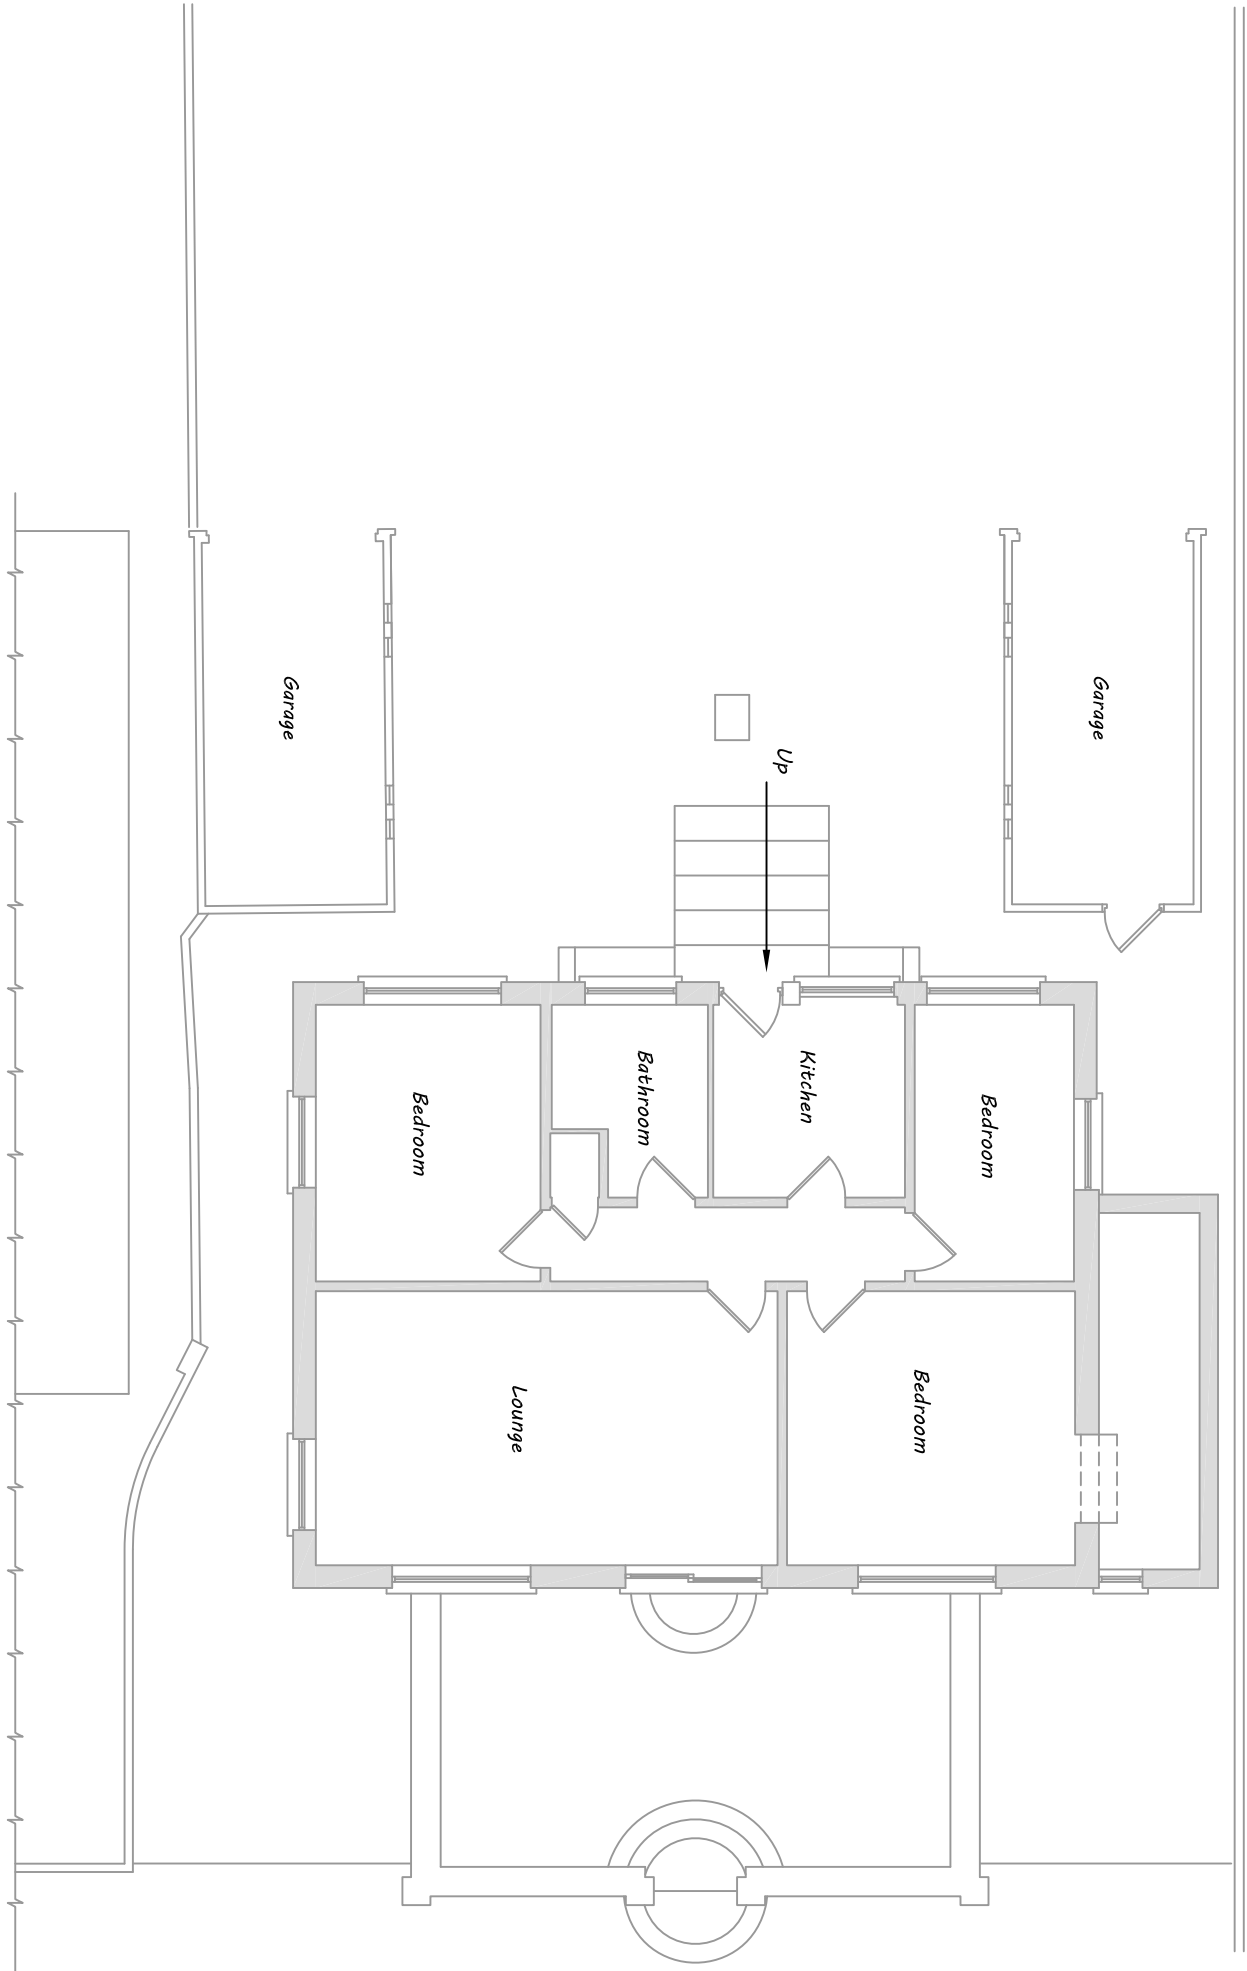


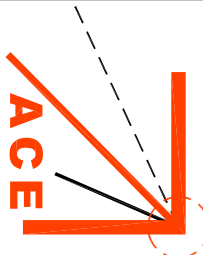

		Architectural & Civil Engineering Design 143 Station Road, Liss, Hants. GU33 7AJ Tel 01730 894988 e-mail: enquiries@acedesigns-ltd.co.uk www. ace-designs.co.uk	
Job Title Proposed Extensions and alterations 4 Bembridge Drive, Hayling Island		Client Mr & Mrs Adams-Madgwick	
Drawing Title Ground Floor as existing		Scale 1:100 @ A3	Date Feb 2019
		Drawn EV	Checked GG
		Job No 190103	Drawing No 190103/02
		Designed GG	
		Approved	
		Rev	