
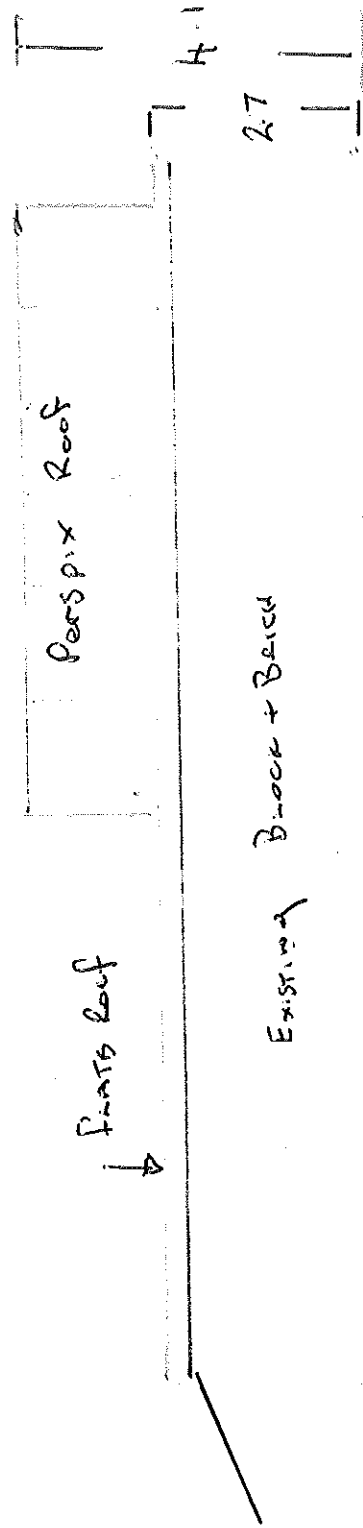


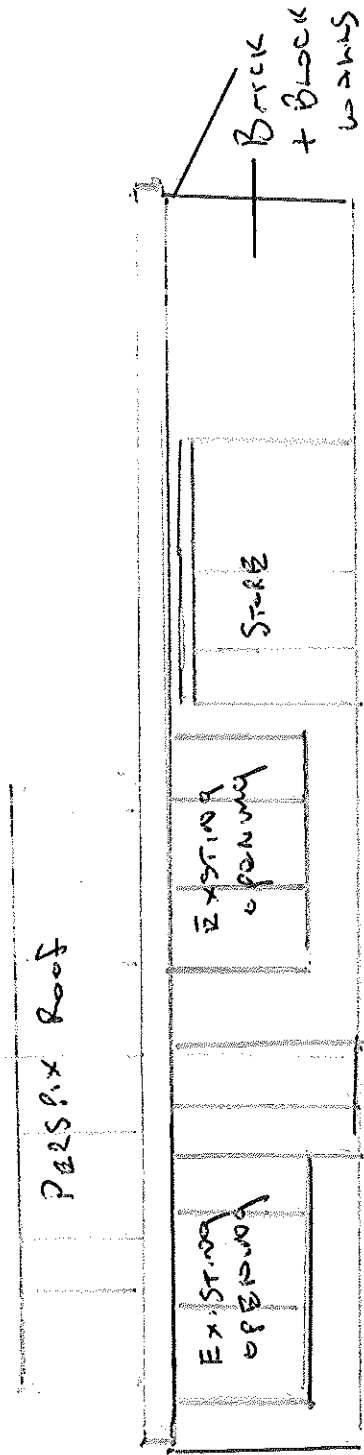

PLAN NO: 4
EXISTING SIDE
ELEVATIONS