


MATERIAL KEY

- FACING BRICKWORK
- RENDER
- TILE HANGING

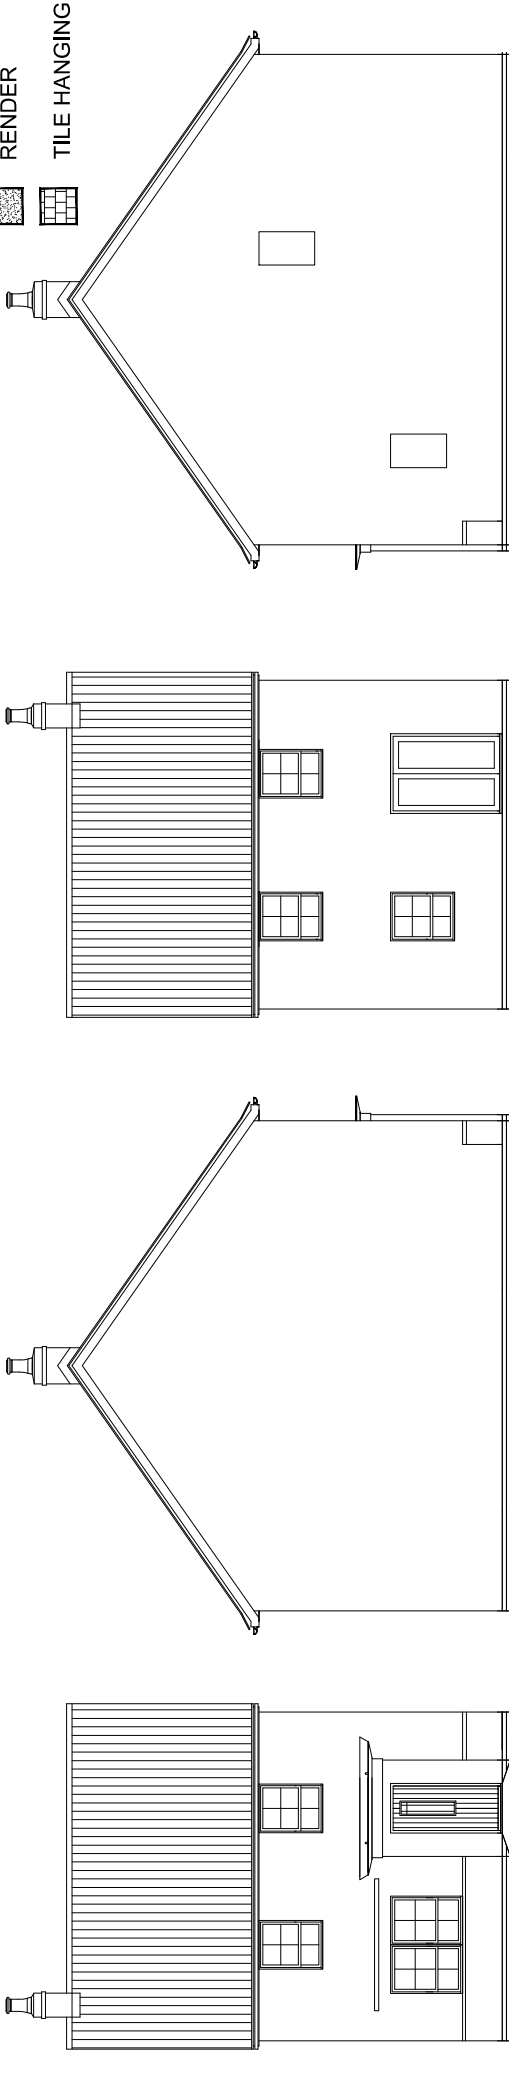


FRONT ELEVATION


SIDE ELEVATION 1

REAR ELEVATION

SECTION / SIDE ELEVATION 2

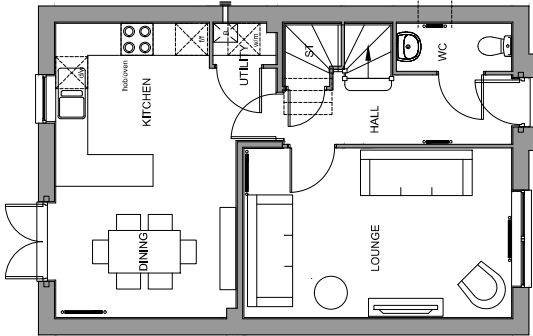

GROUND FLOOR PLAN

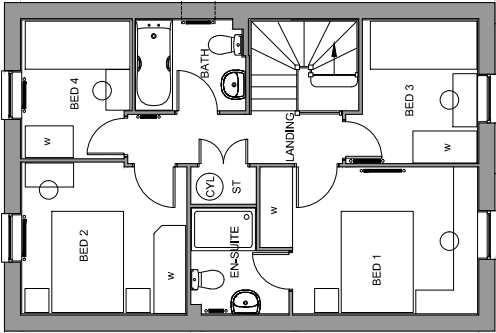

FIRST FLOOR PLAN

PLOT NUMBERS:
AS: 139
OPP: 98

NOTE: ALL FLUES, METERS & EXTRACT POSITIONS
TO BE CONFIRMED.

SOLAR PANELS TYPE, SIZE & ORIENTATION TO BE
AGREED. PLOT SPECIFIC

CHESTER
VARIANT 1
BEDROOM ALLOCATION 4B/6P
2 STOREY
FLOOR AREA: 1032sqft/95.9m² (GIFA)

M 1:100
0 1 2 3 4 5 6 7 8 9 10 (m)