

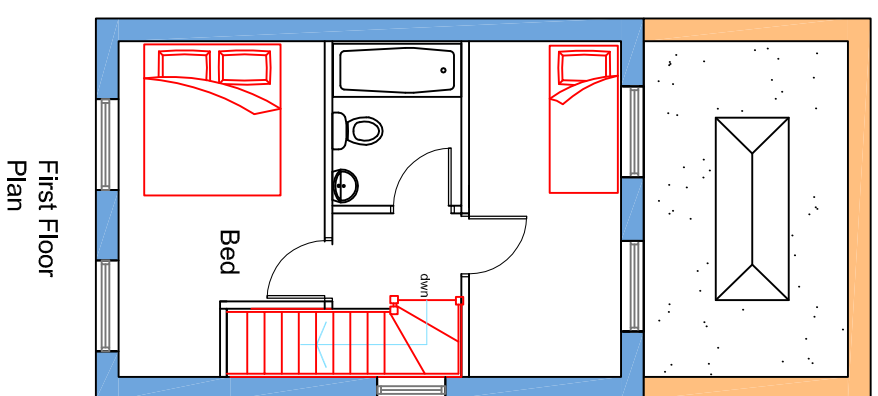
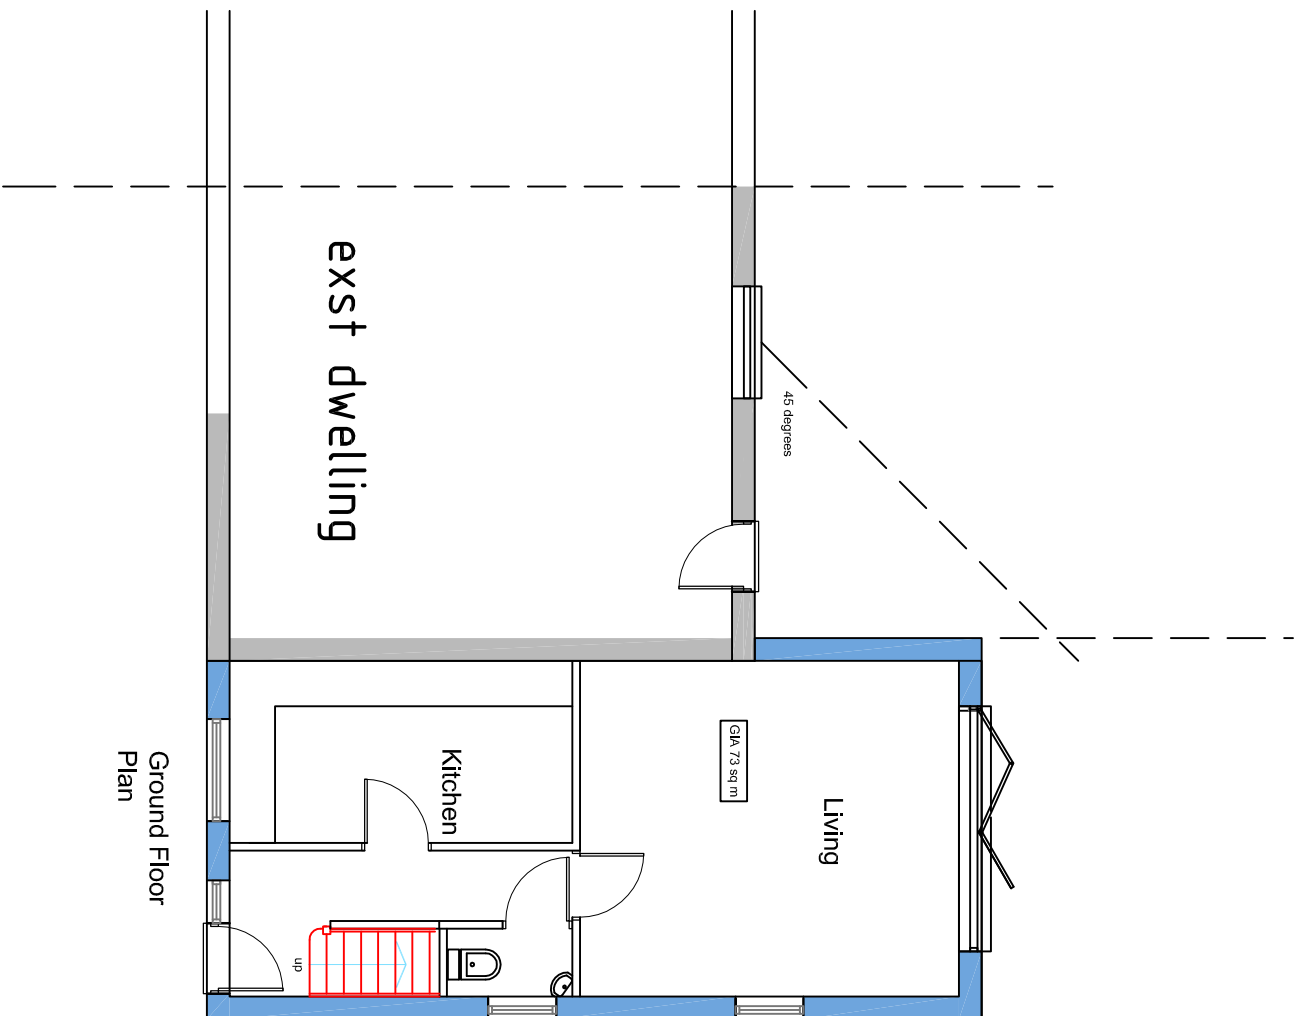
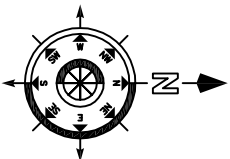


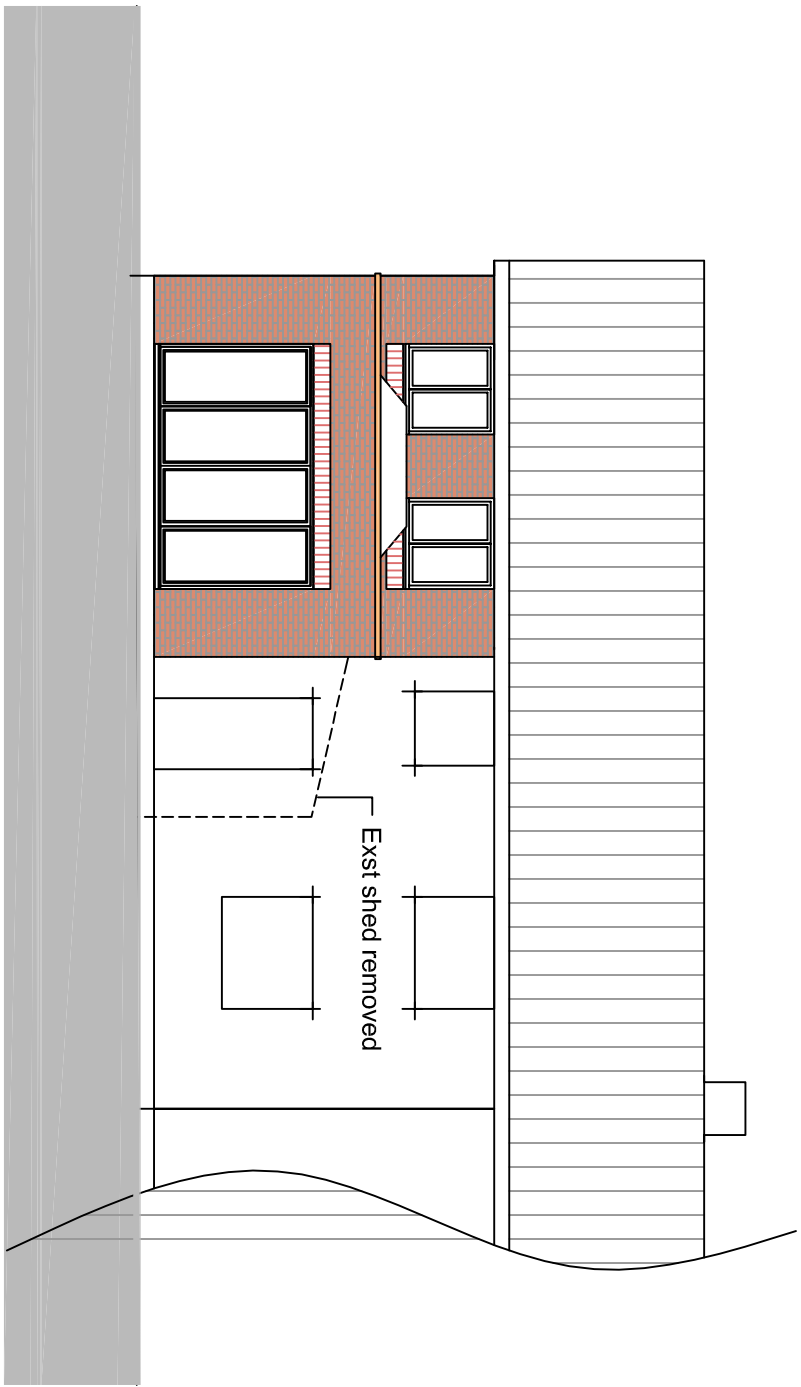


Proposed Floor Plans

Scale in Metres  
0 5 10 15 20 25  
for 1:500


Scale in Metres  
0 10 20 30 40 50 60  
for 1:1250

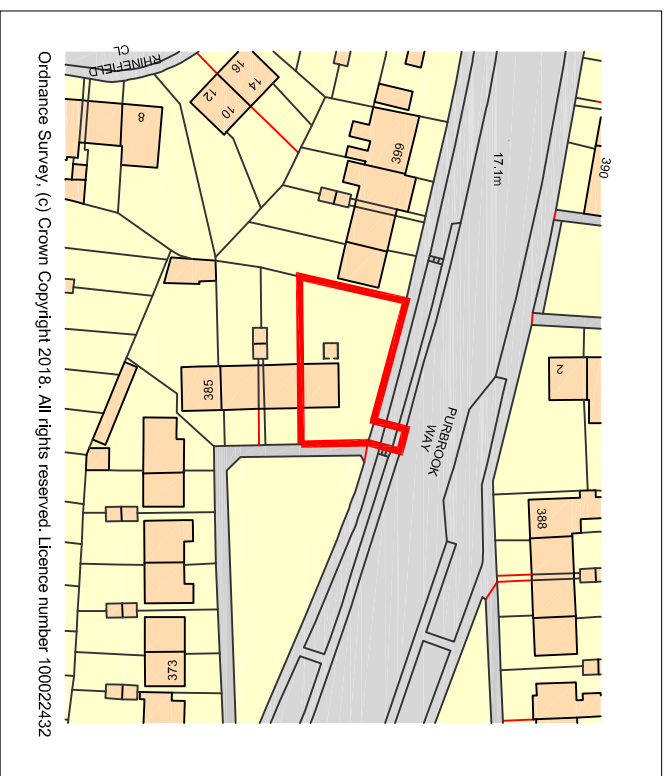

West Elevation

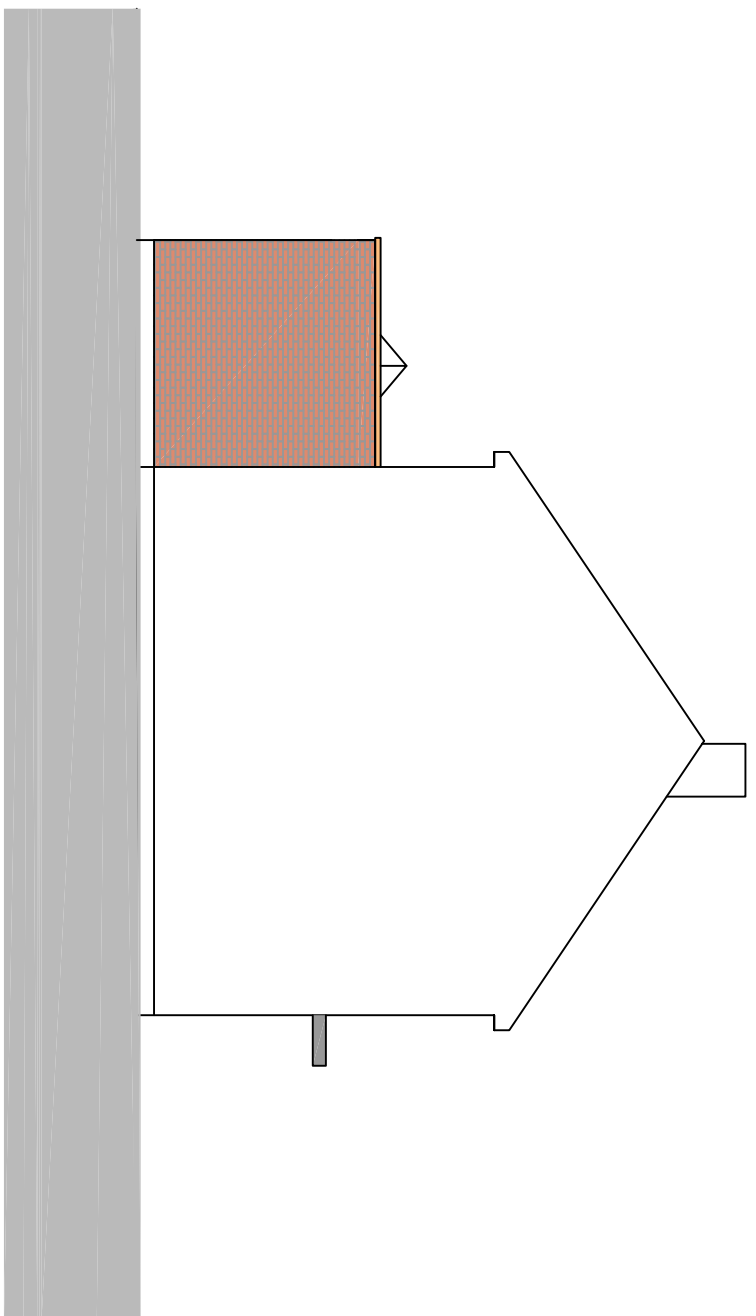

South Elevation

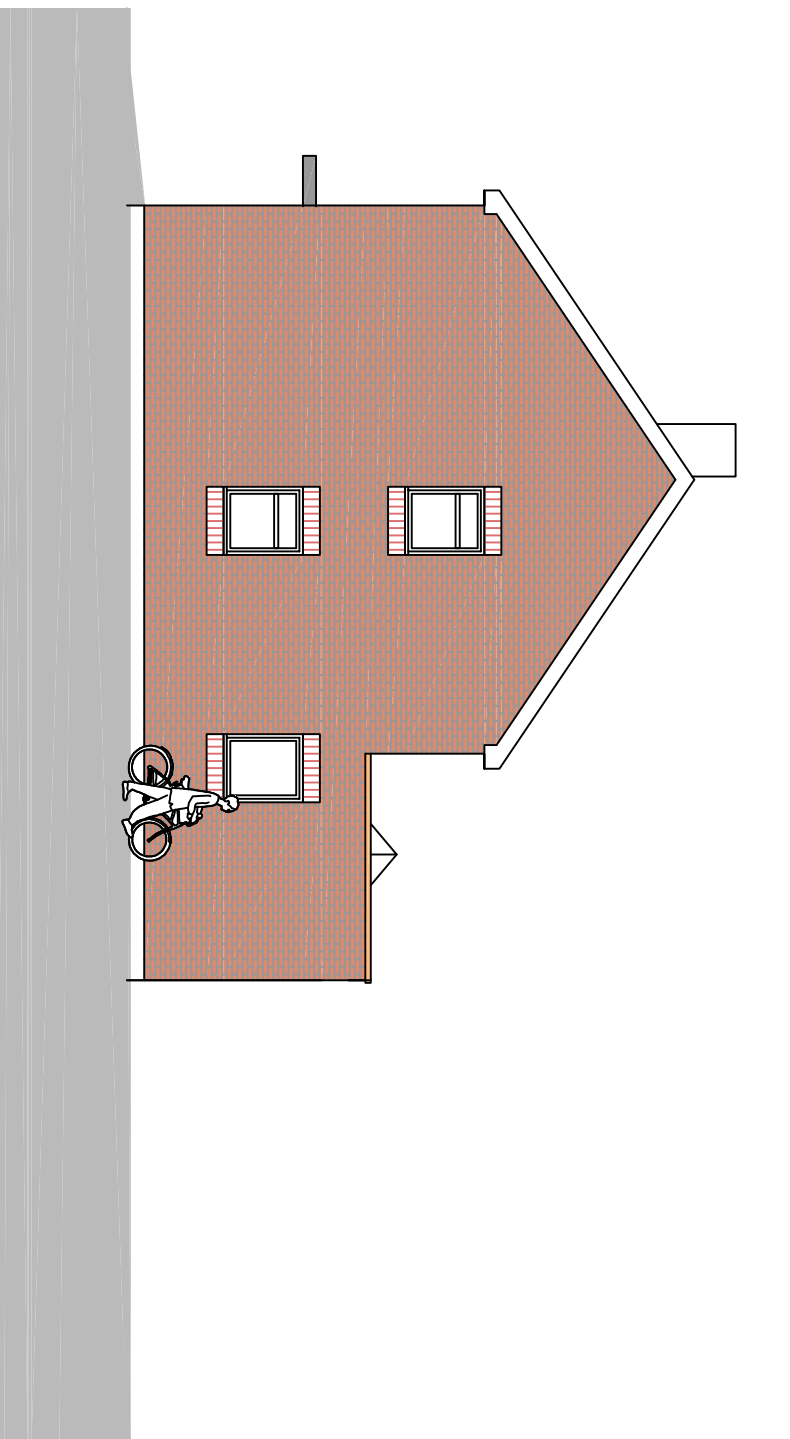

North Elevation



East Elevation

