

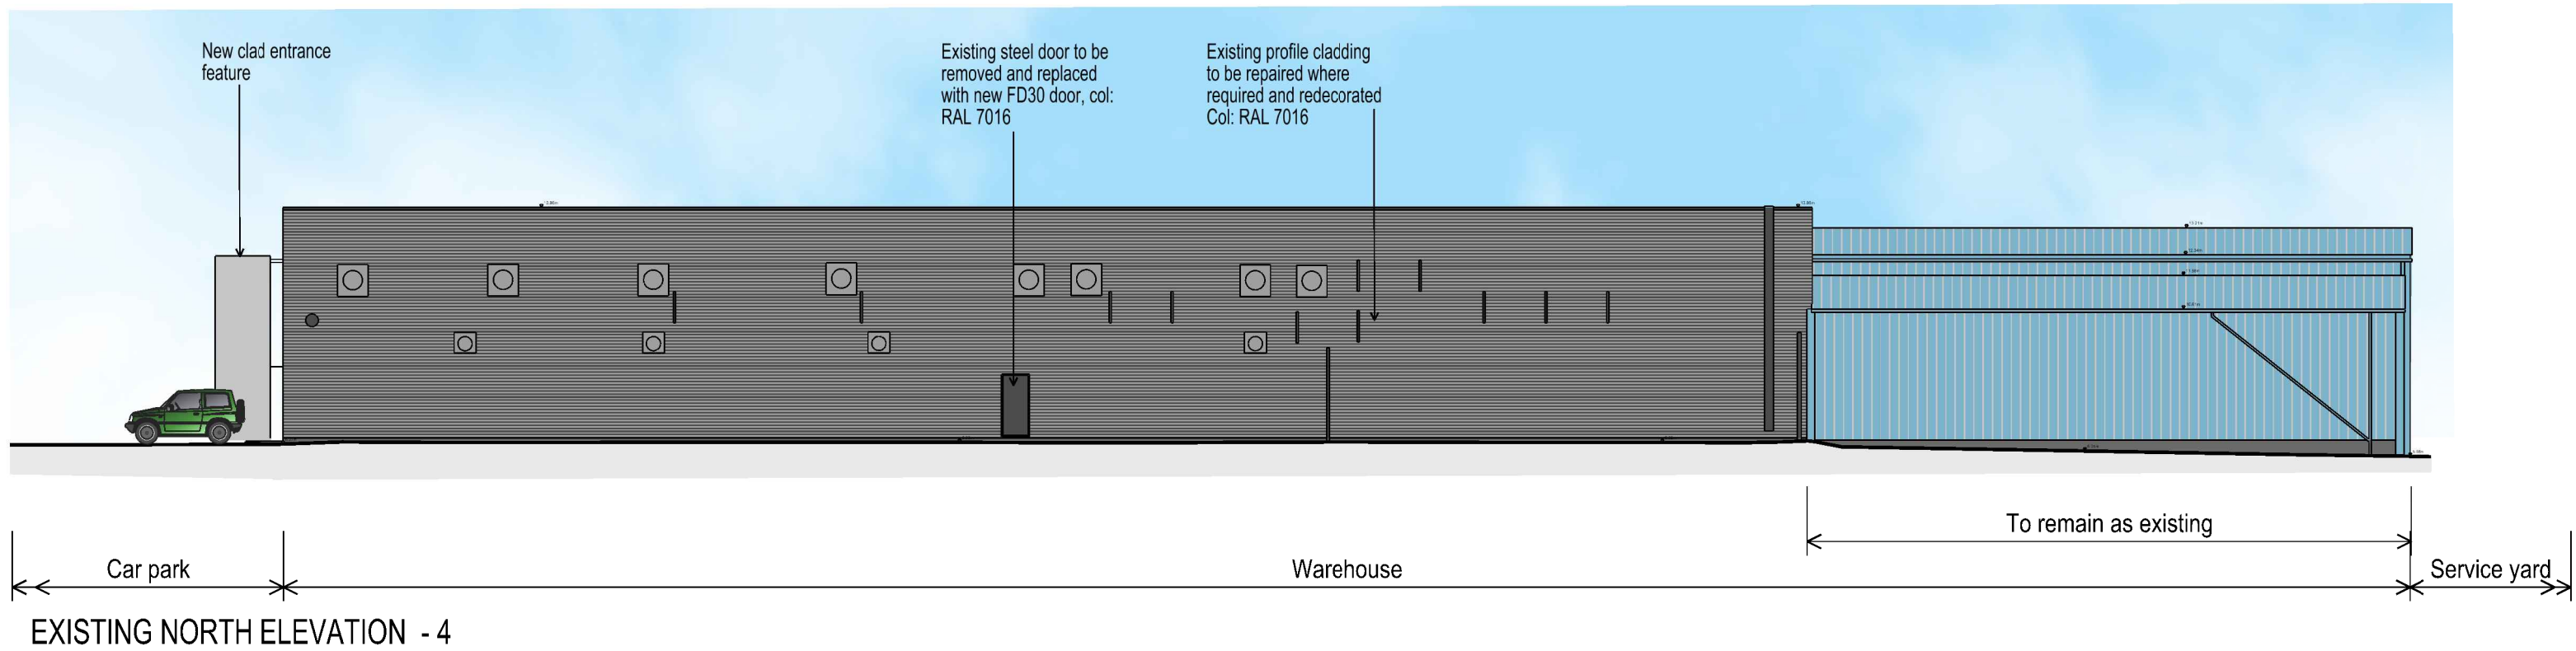
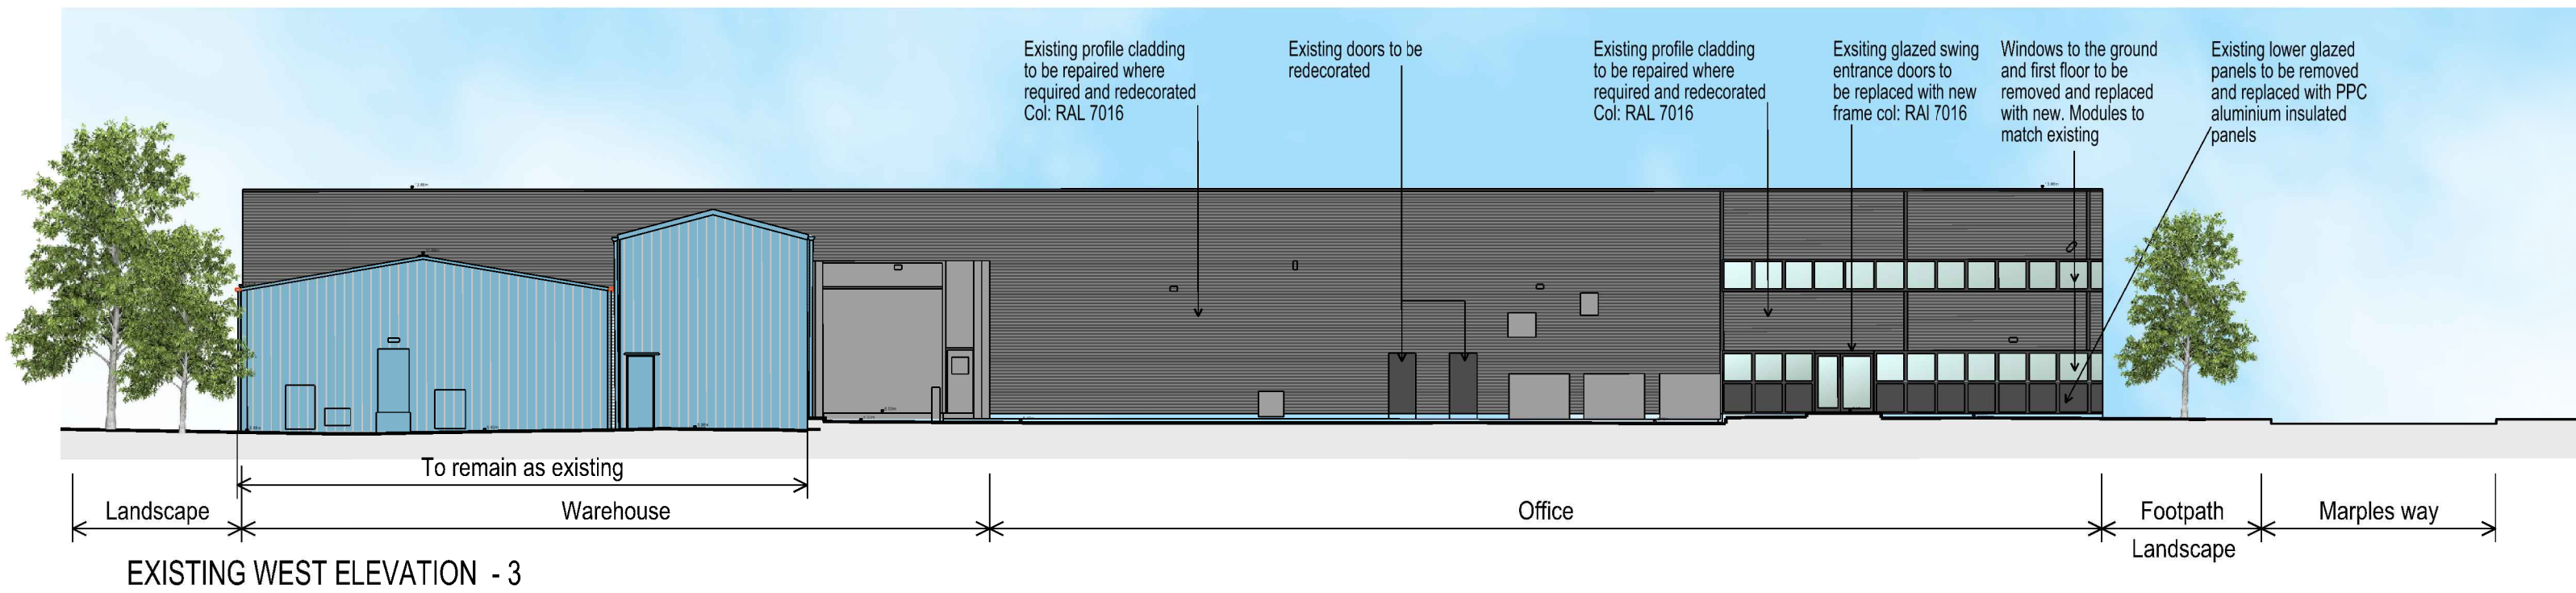
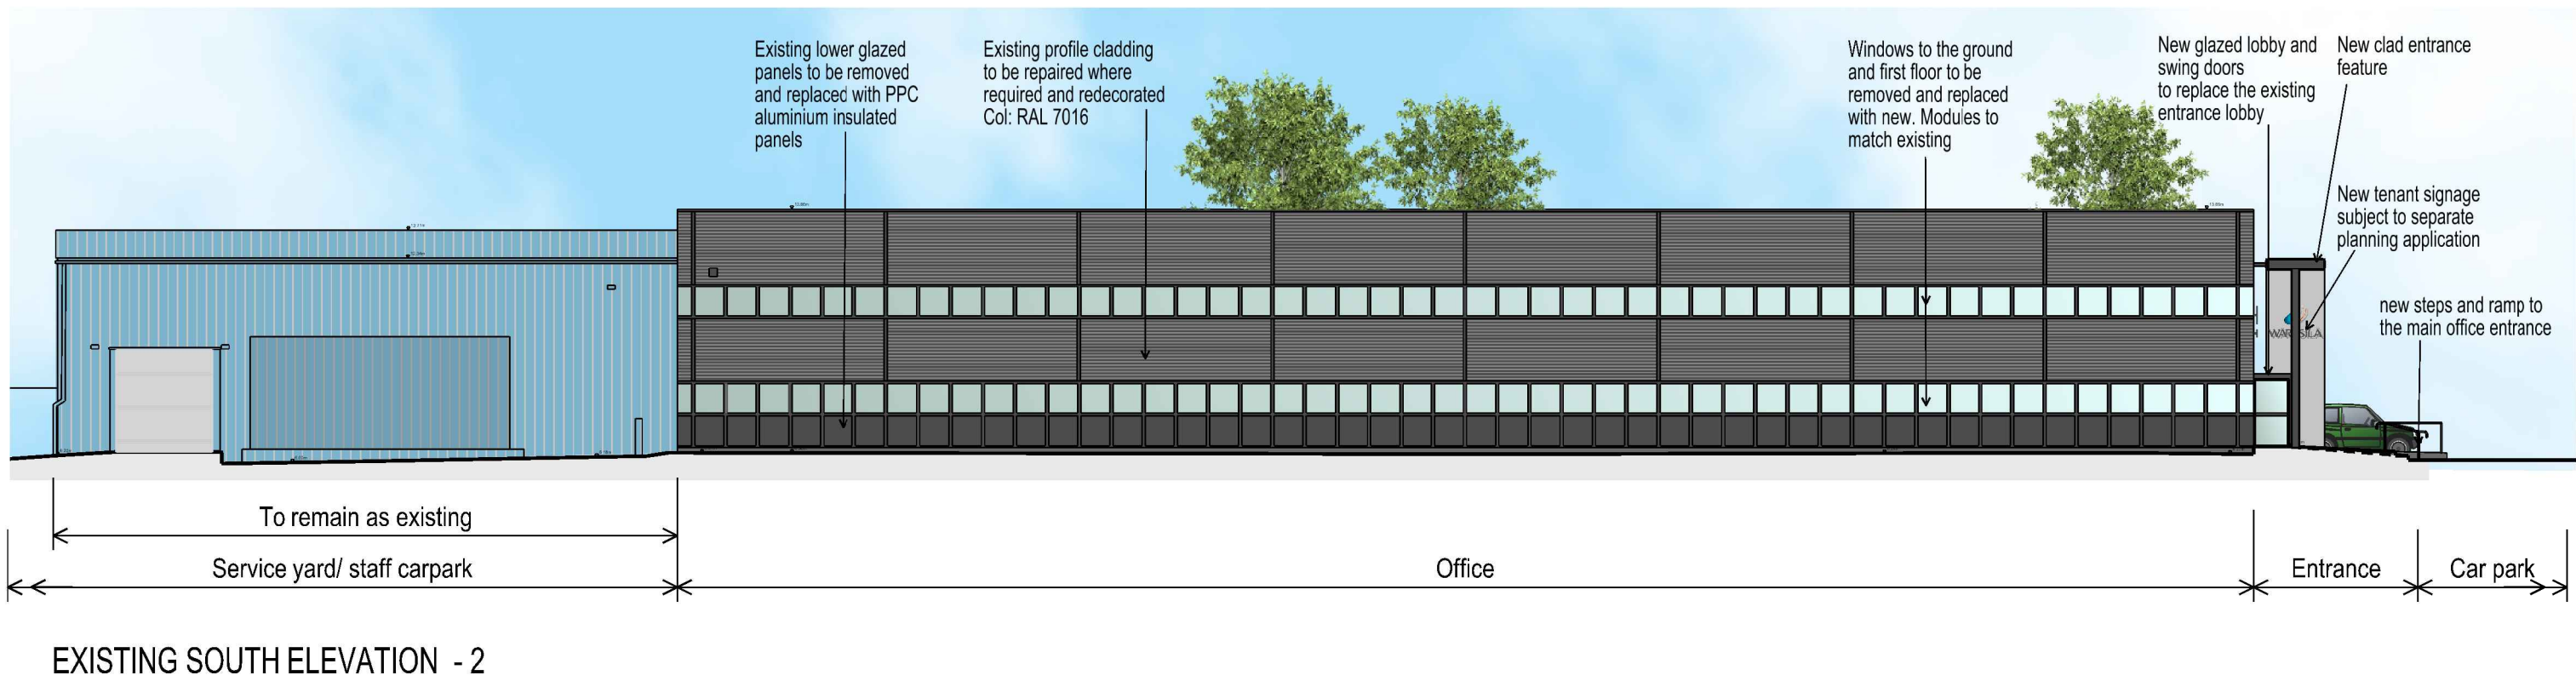
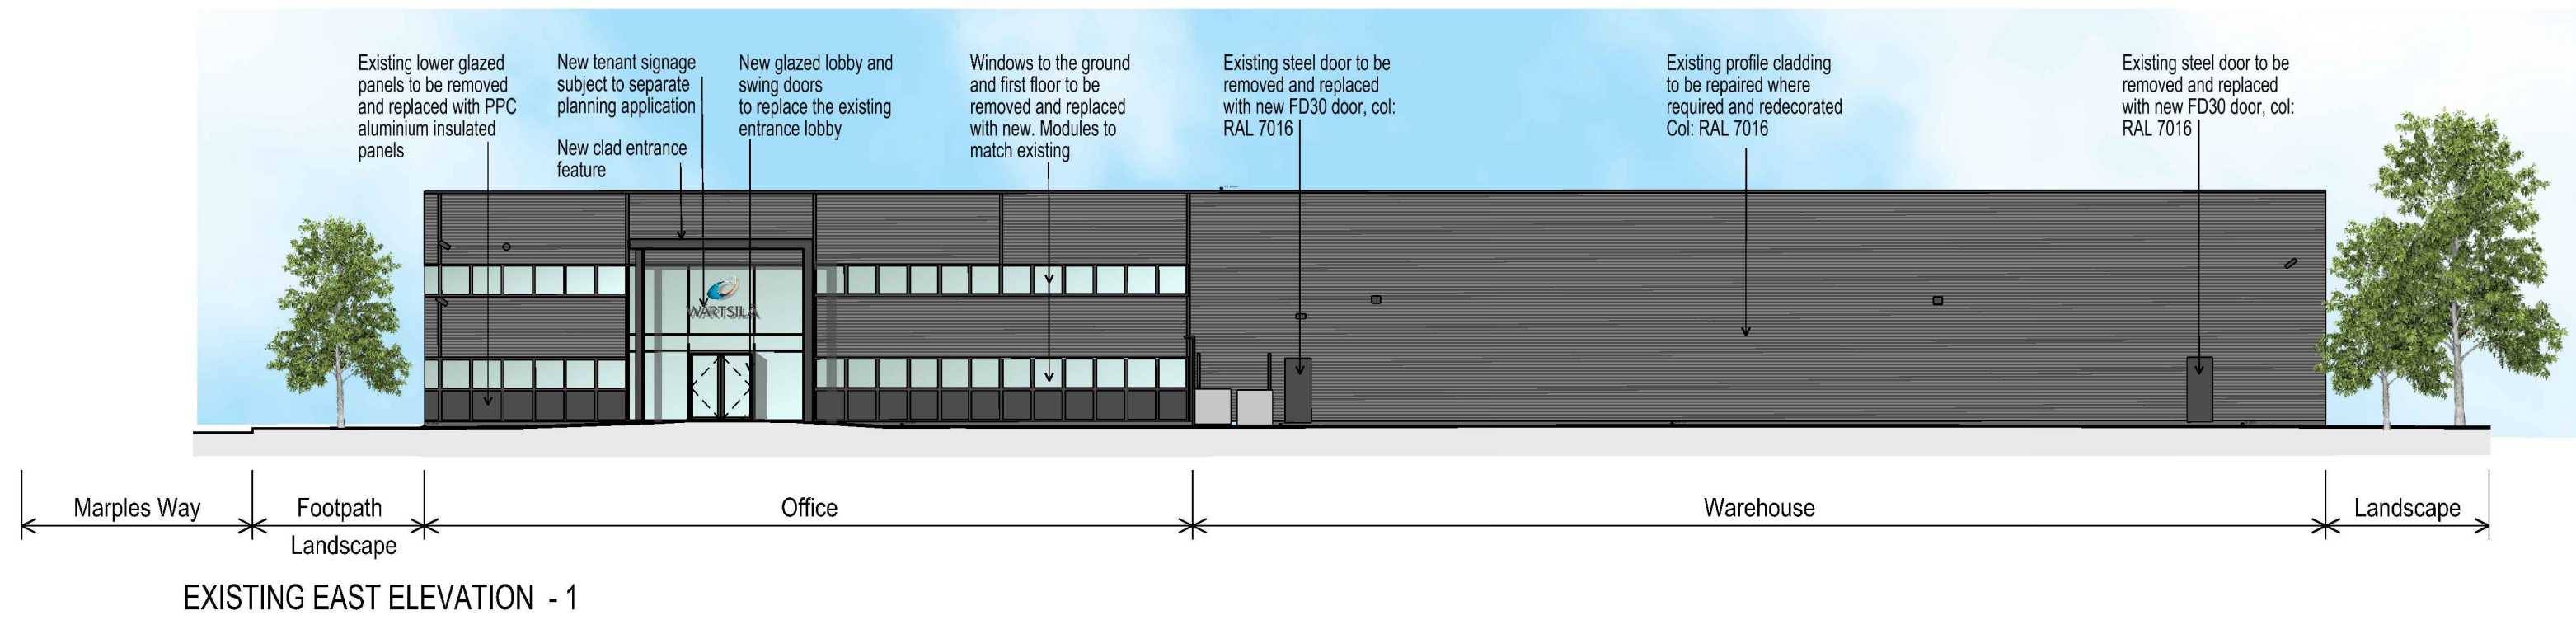


SITE SPECIFIC HAZARDS

IN ACCORDANCE WITH THE REQUIREMENTS OF THE COM REGULATIONS 2015 THE FOLLOWING SIGNIFICANT RESIDUAL HAZARDS HAVE NOT BEEN DESIGNED OUT OF THIS PROJECT AND MUST BE TAKEN INTO CONSIDERATION BY CONTRACTORS PLANNING TO UNDERTAKE THE WORKS SHOWN ON THIS DRAWING.

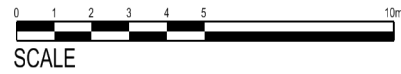

KEY PLAN

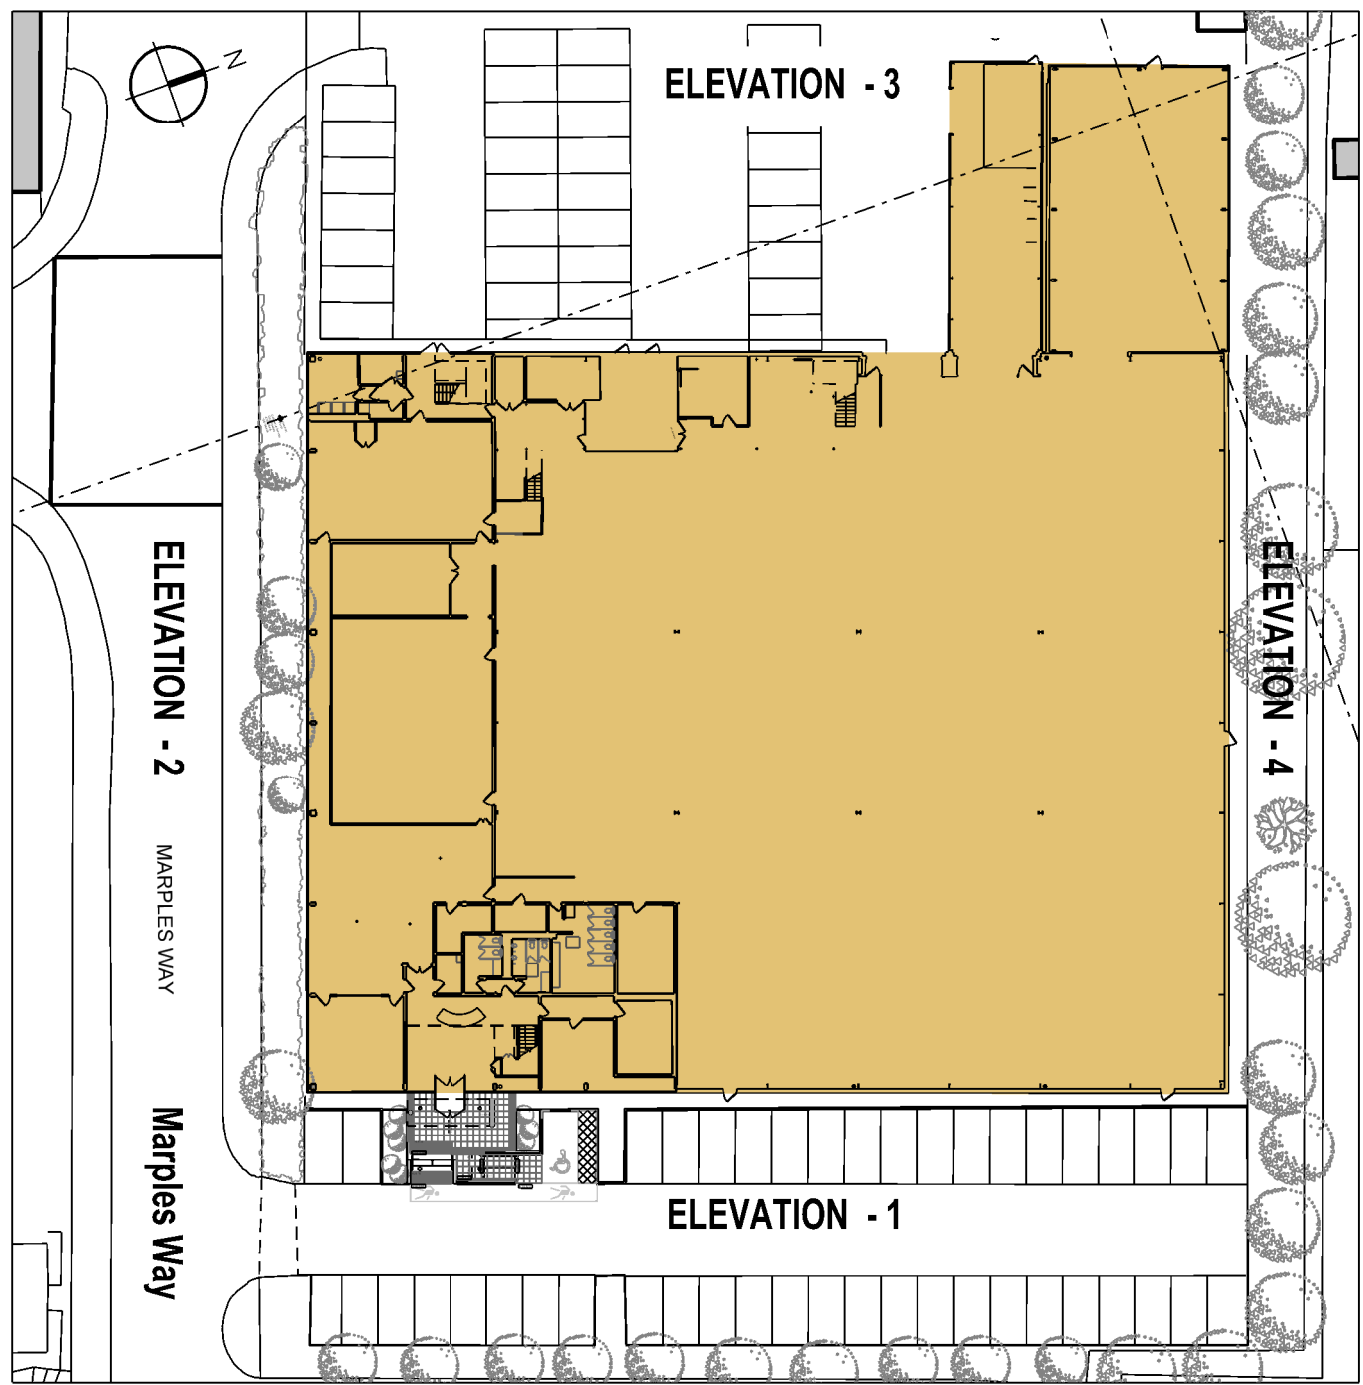

REV. DATE NOTES INT.

CLIENT / PROJECT
LONDON METRIC
WARTSILA
4 MARPLES WAY, HAVANT
DRAWING TITLE
PROPOSED ELEVATIONS

STATUS
PLANNING

DATE
22.01.19

DRAWN
MS

SCALE @A1
1:200

PROJECT
NUMBER

UNIT
/R/COX

Q / SPS
CODE

TYPE &
NUMBER

REVISION
LETTER

DRAWING NO.
10609

E
002

Site Location Plans
L
S

GA Plans
Details
D

Elevations
P
D

Section
C

THE RATCLIFFE GROVES PARTNERSHIP

LONDON
18 BEDFORD ROW
LONDON WC1R 4EB
T: 020 7600 6866 E: london@rgp.co.uk
www.rgp.co.uk

MANCHESTER
102 MANCHESTER ROAD
BURY LANCASHIRE BL9 9TD
T: 0161 797 6000 E: manchester@rgp.co.uk

