KEY

- SITE BOUNDARY
- IMPERMEABLE ROAD - DRAINS TO SWALE OR FILTER TRENCH VIA KERB DRAIN
- PERMEABLE ROAD, CAR PARKING & DRIVEWAYS. DRAINAGE ZONES A & B TANKED, DRAINAGE ZONE C INFILTRATING TO GROUND
- SERVICE CORRIDOR
- ADOPTBALE FOUL WATER DRAIN & MANHOLE / INSPECTION CHAMBER (FWMH) [150Ø @ 1:150 UNLESS OTHERWISE NOTED]
- ADOPTABLE FOUL WATER RISING MAIN
- PRIVATE FOUL WATER DRAIN & MANHOLE / INSPECTION CHAMBER (FWMH) [100Ø @ 1:80 UNLESS OTHERWISE NOTED]
- SVP SFG — FOUL DRAINAGE CONNECTIONS
- SURFACE WATER DRAIN & MANHOLE / INSPECTION CHAMBER (SWMH)
- SURFACE WATER DISTRIBUTION BOX
- RWP — RAINWATER PIPE
- PERFORATED PIPE
- GRAVEL CONVEYANCE TRENCH
- FILTER DRAIN
- PERMAVOID INFILTRATION TANK
- ROOT PROTECTION ZONES

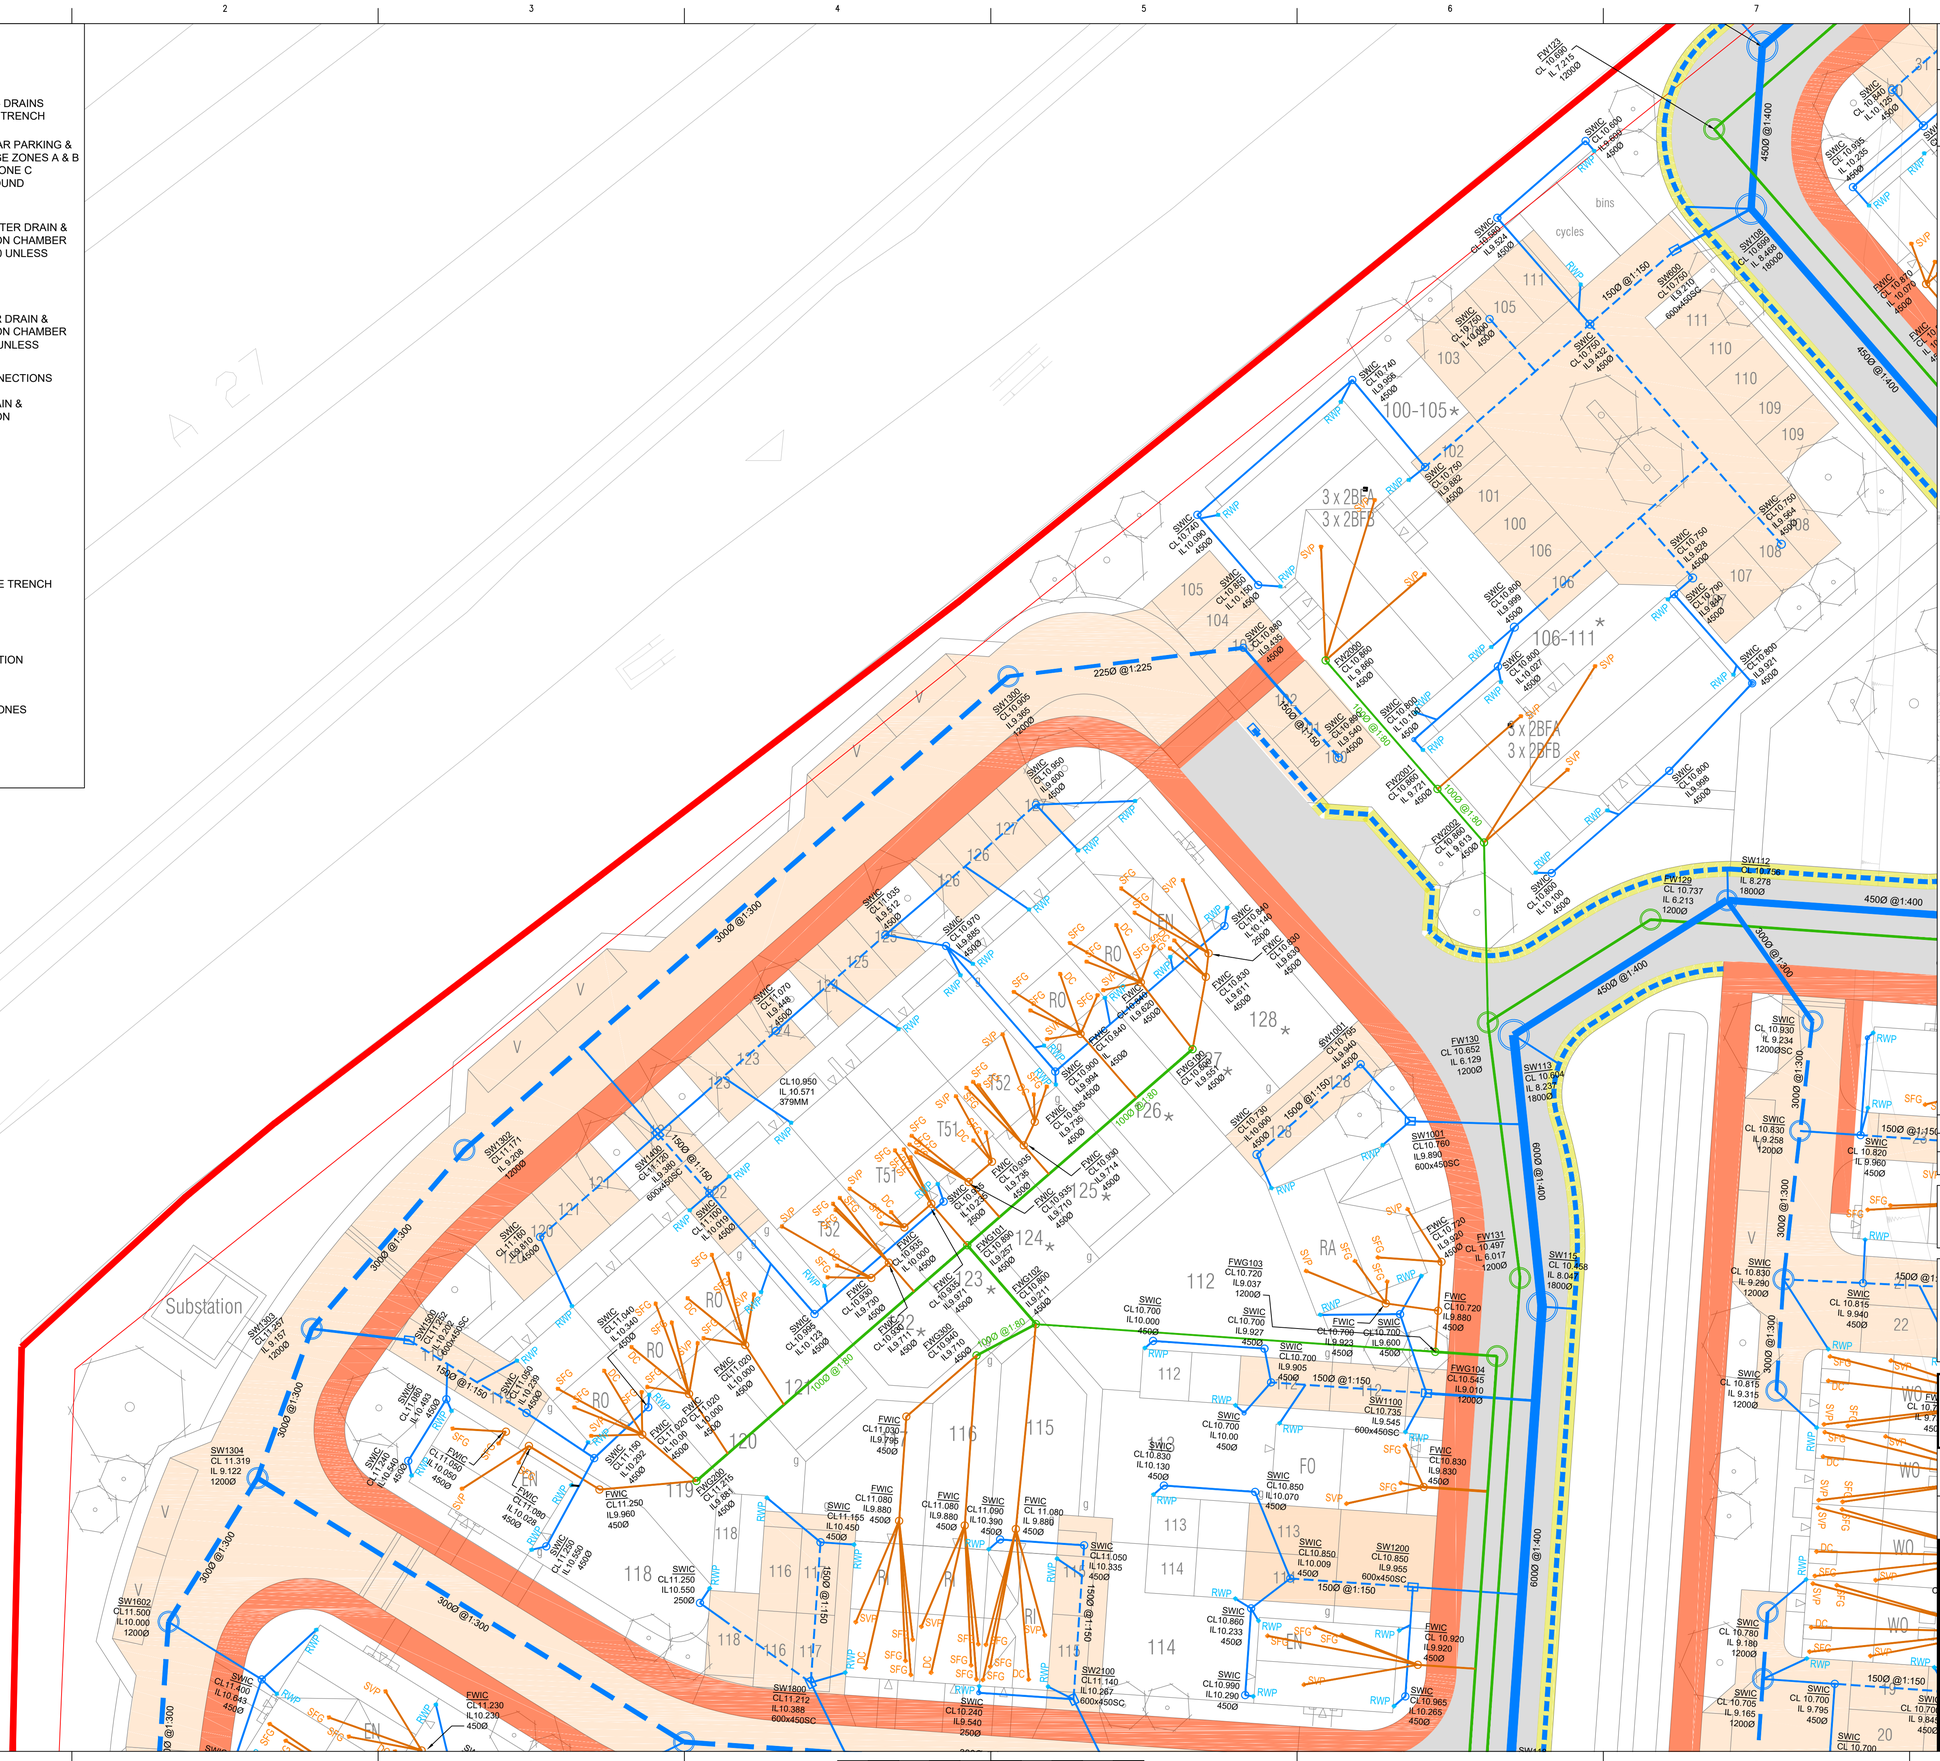


1012052 | A1

Based on.

| | |
|---|---|
| Architects Drg No. | Rev |
| Structural Drg No. | Rev |
| Survey Drg No. | Rev |
| Other Drg No. | Rev |
| Other Drg No. | Rev |

## Notes

1. THIS DRAWING SHALL BE READ IN CONJUNCTION WITH ALL RELEVANT ARCHITECTURAL, STRUCTURAL AND ENGINEERING SERVICES DRAWINGS, SPECIFICATIONS, SCHEDULES AND PROJECT SPECIFIC DOCUMENTS.
2. ALL DIMENSIONS IN mm UNLESS OTHERWISE STATED.
3. DO NOT SCALE FROM THIS DRAWING.
4. ALL ADOPTABLE FOUL SEWERS 150Ø LAID @ 1:150 UNLESS OTHERWISE NOTED.

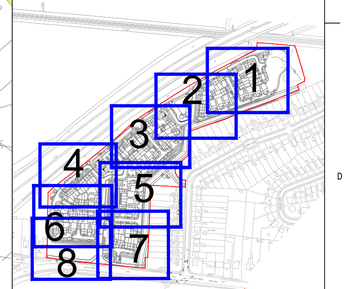


| Issue | Date | Description | By | Chkd | Verfd |
|---|---|---|---|---|---|
| P1 | 27/04/18 | UPDATED FOR TENDER | AC | SP | SP |
| - | 13/04/18 | ISSUED FOR TENDER | SJ | AC | SP |

Project
SAXON FIELDS
HAVANT ROAD, EMSWORTH

Client
BARRATT HOMES

Architect
COOPER BAILLIE

Title
PLOT DRAINAGE
SHEET 4 OF 8

| Drawing No. | Drawing Status |
|---|---|
| CLXX(52)2104 | D2 - ISSUED FOR TENDER |
| **Job No.** | **Scale** |
| 1012052 | 1:200 @ A1 |

CUNDALL

One Carter Lane
London, EC4V 5ER
Telephone: +44 (0)20 7438 1600

Website: www.cundall.com

True scale at 1:1