


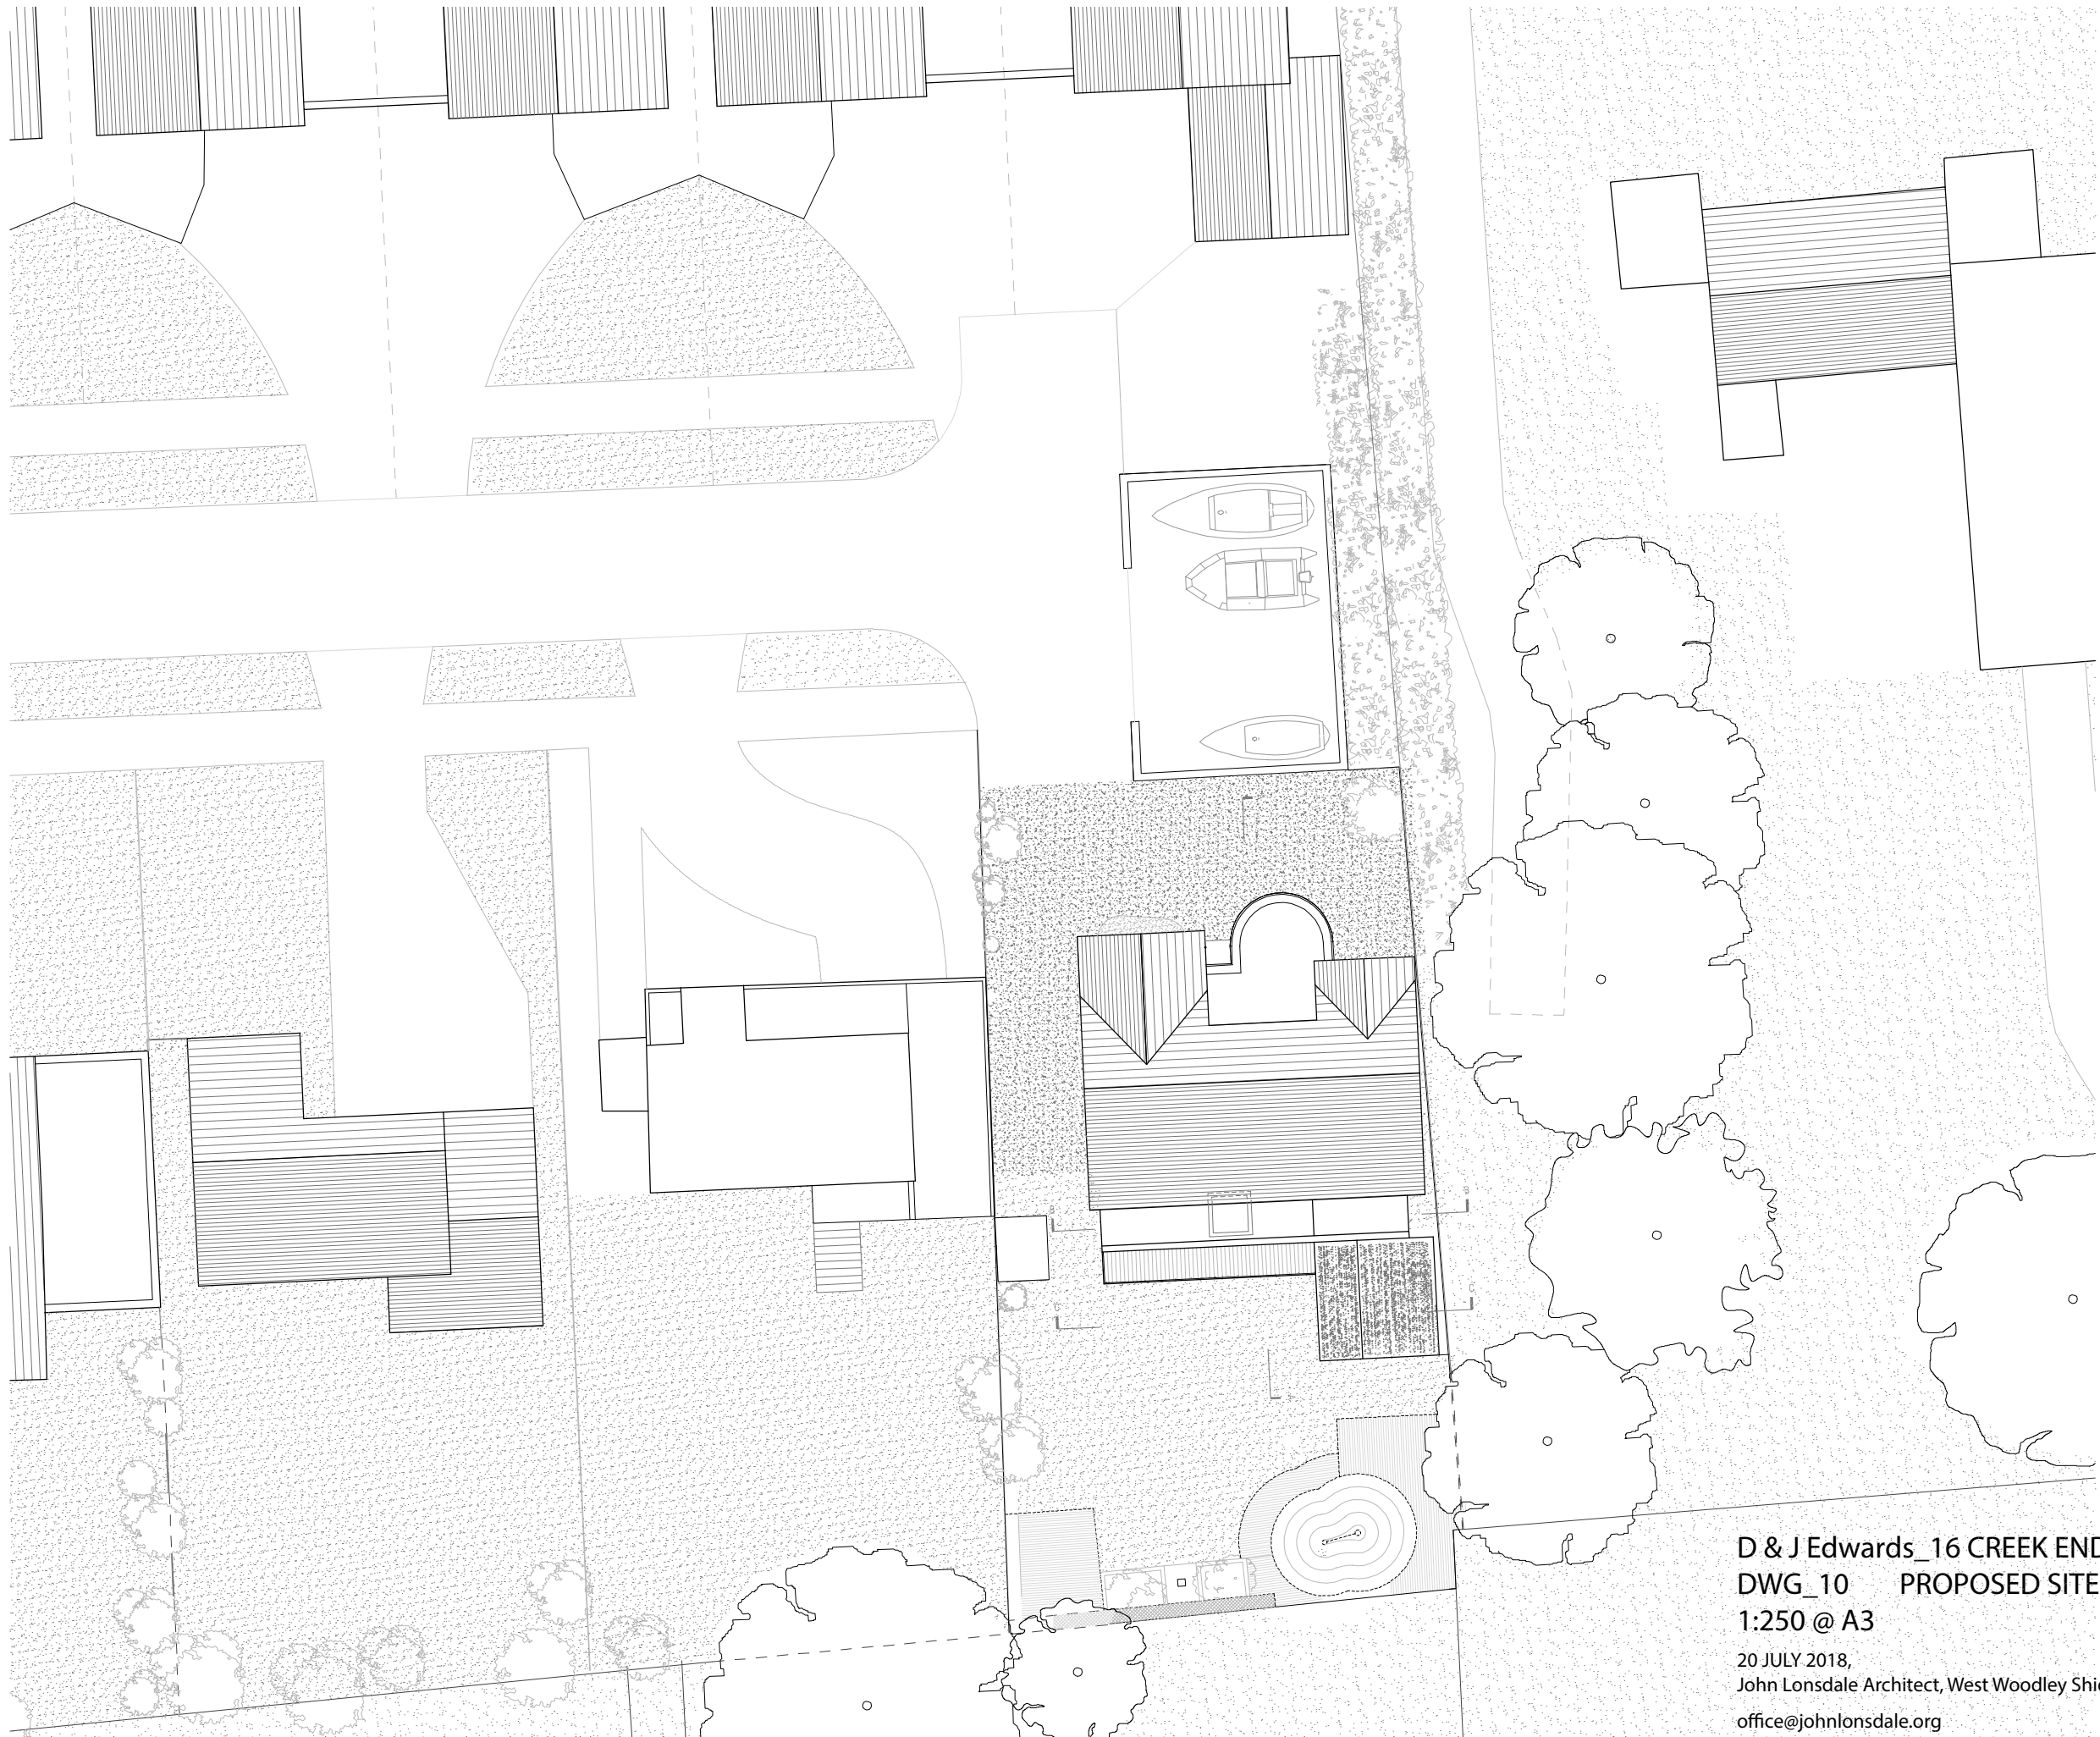

D & J Edwards_16 CREEK END, EMSWORTH, PO10 7EX

DWG_10 PROPOSED SITE MAP

1:250 @ A3

20 JULY 2018,
John Lonsdale Architect, West Woodley Shield, Wark, Northumberland, NE48 3DQ, UK
office@johnlonsdale.org