



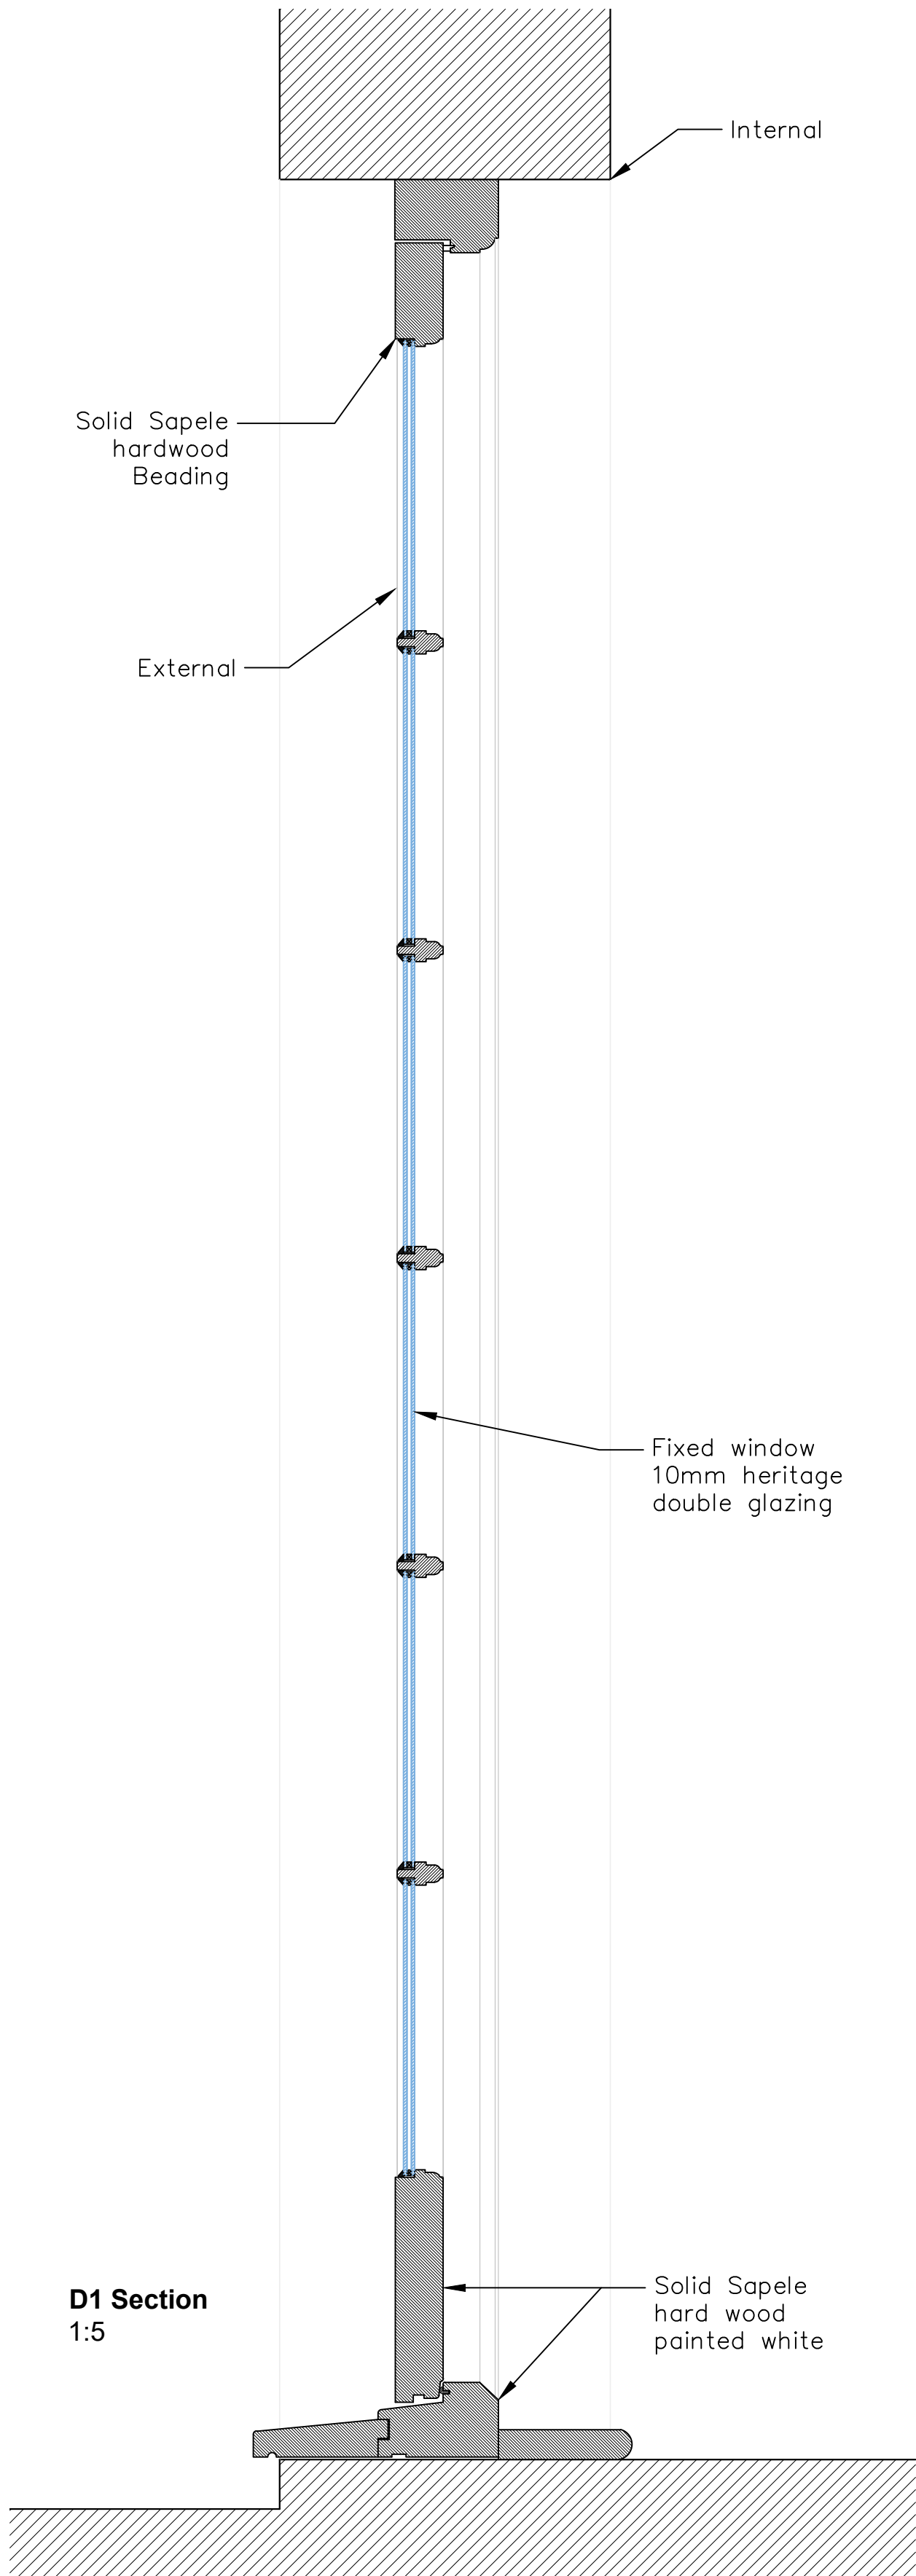

D1 Section
1:5

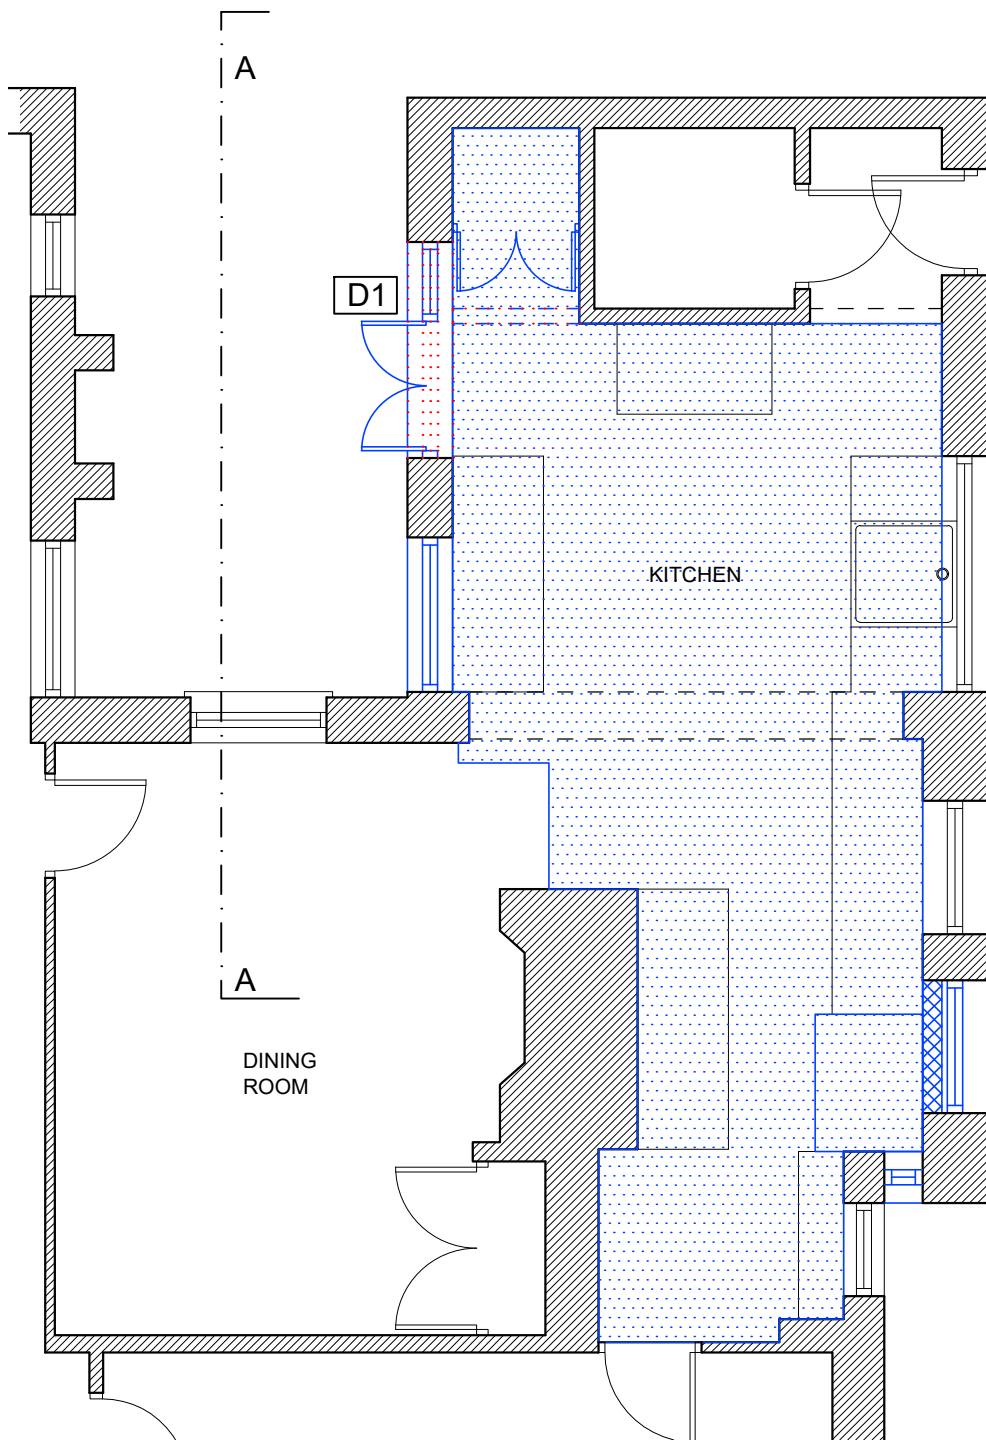

Plan referencing new doors (D1)
1:50

NOTES:

Dimensions to be checked on site before commencing work. Any discrepancies shall be reported to the architect immediately.

Do not scale from these drawings except for planning purposes.


Use figured dimensions only.

Where applicable this drawing is to be read in conjunction with other consultants' drawings.


All drawings to be read in conjunction with specification and all other drawings including structural engineer and mechanical and electrical drawings / specification



Section A-A
Showing the new doors
in elevation 1:100

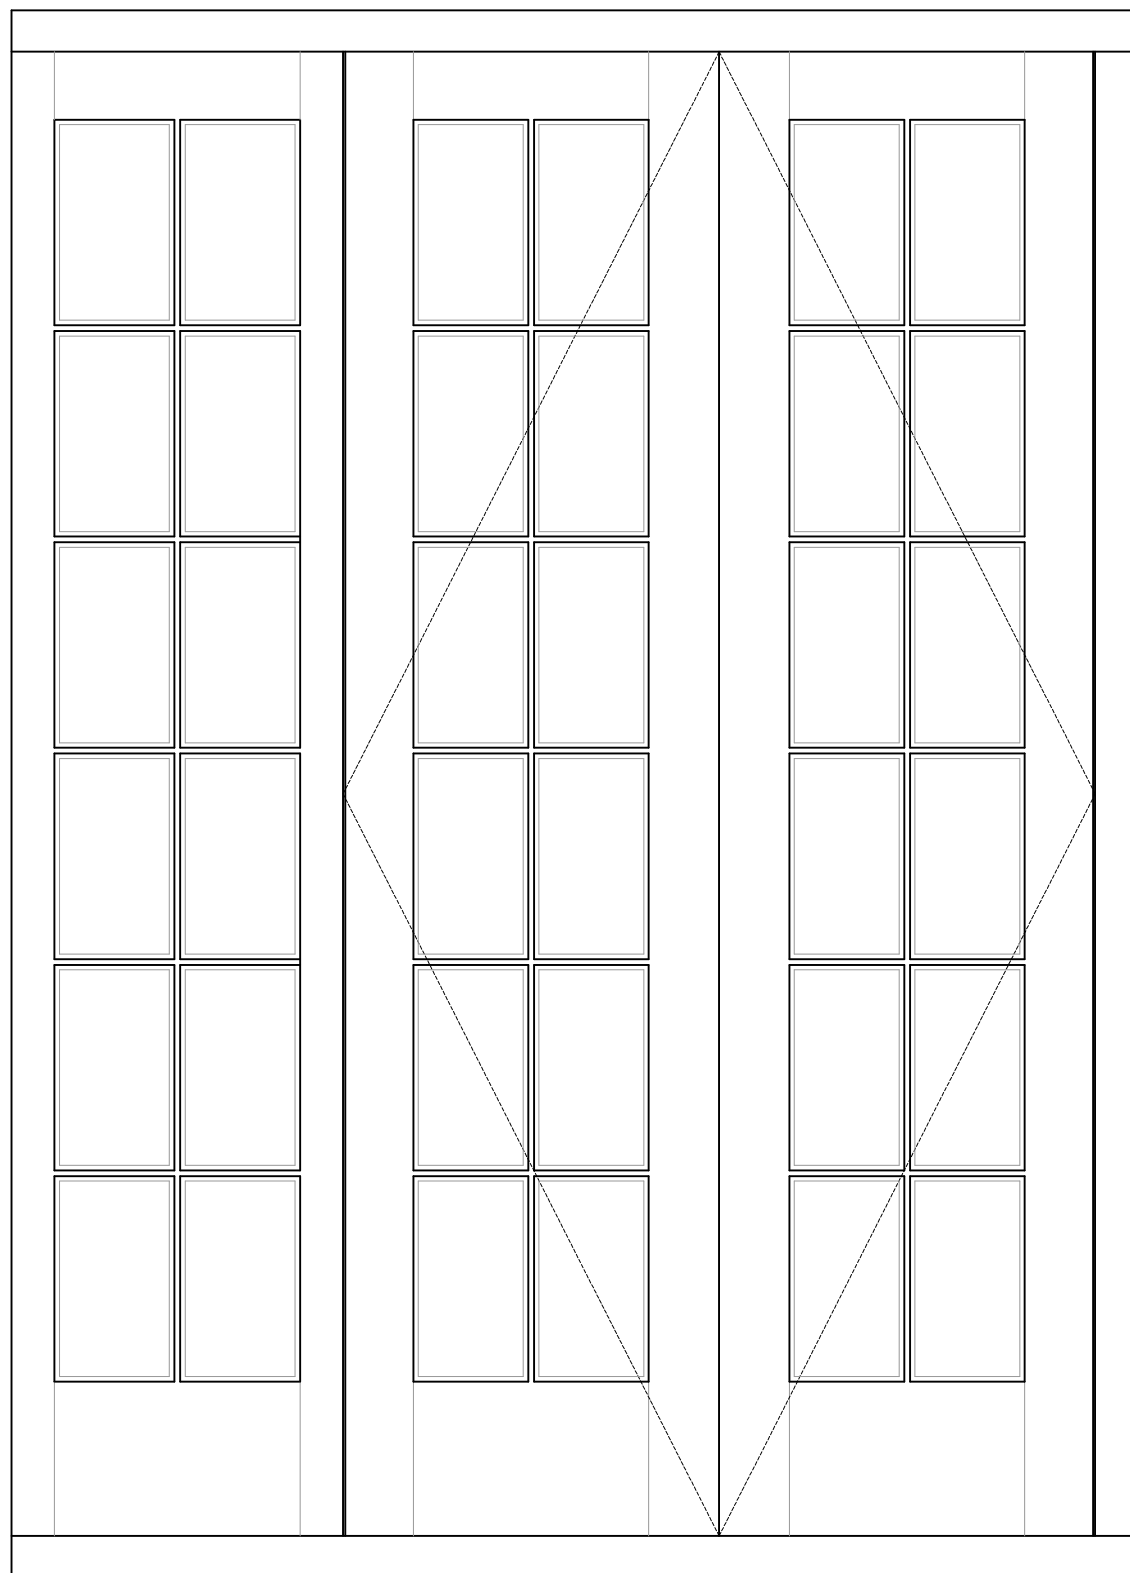

D1 Elevation
1:10

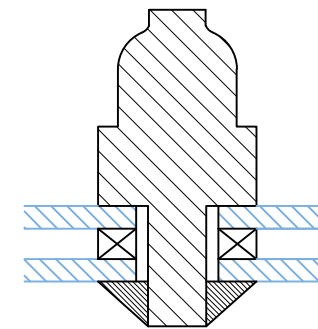


Glazing bar detail
1:1

The doors are to be solid Sapele hardwood, painted white to match the rest of the existing house.

Method of fixing - solid Sapele hardwood beading.

The glazing will be 10mm heritage double glazing.

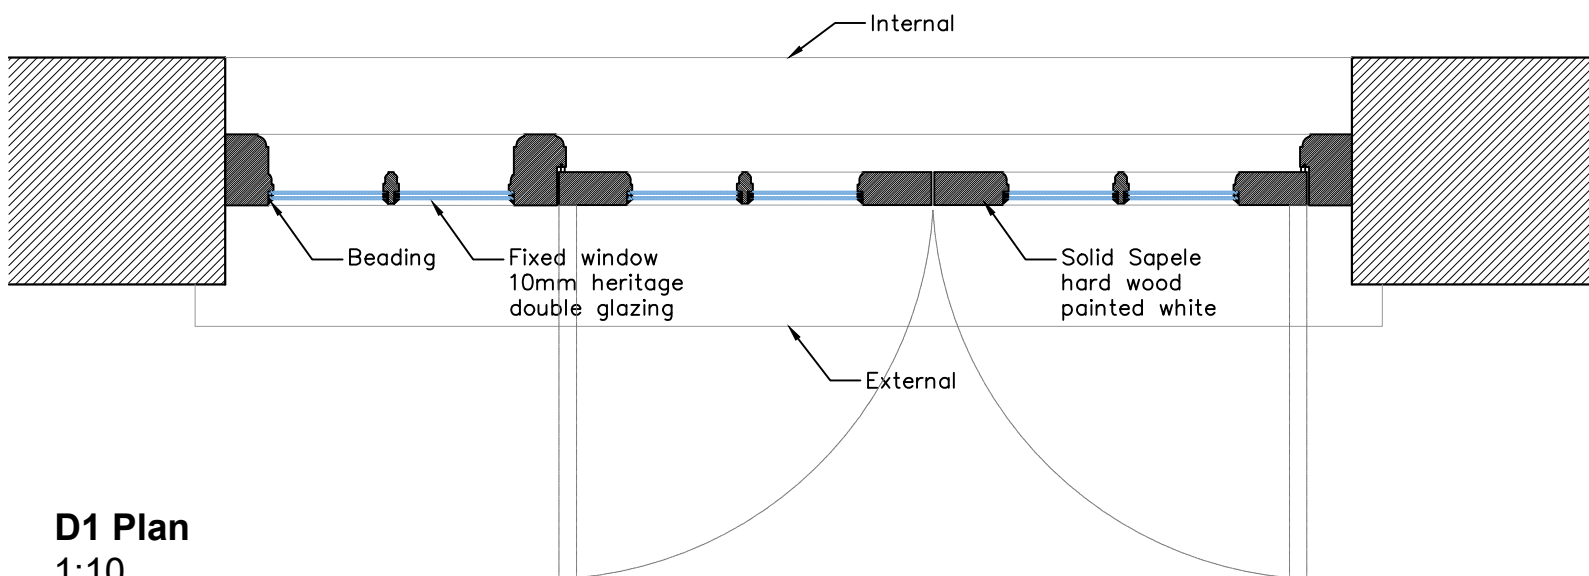

D1 Plan
1:10

REV	DATE	AMENDMENT	DRAWN



Helyer Davies Architects Ltd
1 The Old Flour Mill,
Emsworth, PO10 7BT
01243 370 715
www.hdarchitects.co.uk mail@hdarchitects.co.uk

PROJECT

Alteration and Refurbishment
8 King Street,
Emsworth,
Hampshire,
PO10 7AZ

DRAWING	SCALE
Reference plan & elevation	as noted at A3
Door details - plan and elevation	1:10 at A3
Door detail - section	1:5 at A3
Glazing bar detail	1:1 at A3

DATE	January 2019	DRAWN	NW
DRAWING NUMBER	18160-02	REVISION	