Materials:

Windows: Sage uPVC
Doors: Sage uPVC
Walls: Chalk Hill Render and Oak Close Board Cladding
Roof: Plain Clay Tiles

South

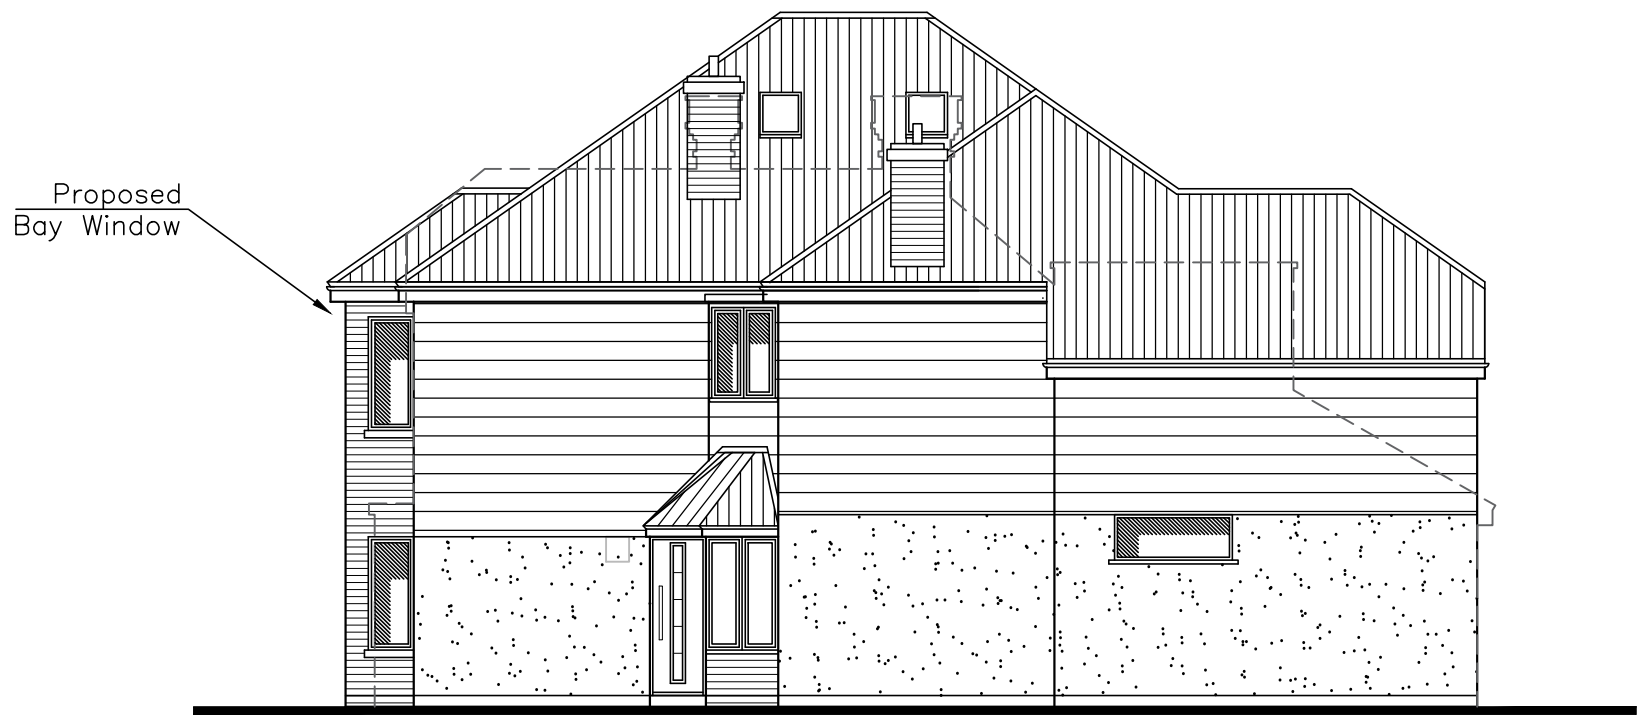

East

28 Sinah Lane
Hayling Island
Hampshire
PO11 0HH

Proposed Elevations

Revisions a)
b)
c)
d)

CAAD
Critchley Architecture And Design Ltd.
Contact: 02392 474 919 | info@caad.online
The Old Brewery,15E South Street, Havant, PO9 1BU

N

Scale A1=1:50, A3=1:100
Drawn SAR
Date 15/10/18

0

18100–520