


PROPOSED TWO STOREY REAR ADDITION/LINK 66, SOUTHWOOD ROAD, HAYLING IS, HANTS FOR MR R. MASTERS

PLANNING ONLY DRAWING

PETER J. WALKER
ISLAND DESIGN
182 SEAFRONT, HAYLING ISLAND, HANTS
PO11 9AN
TEL ; 02392467571

PLAN AMENDED SEPT 18

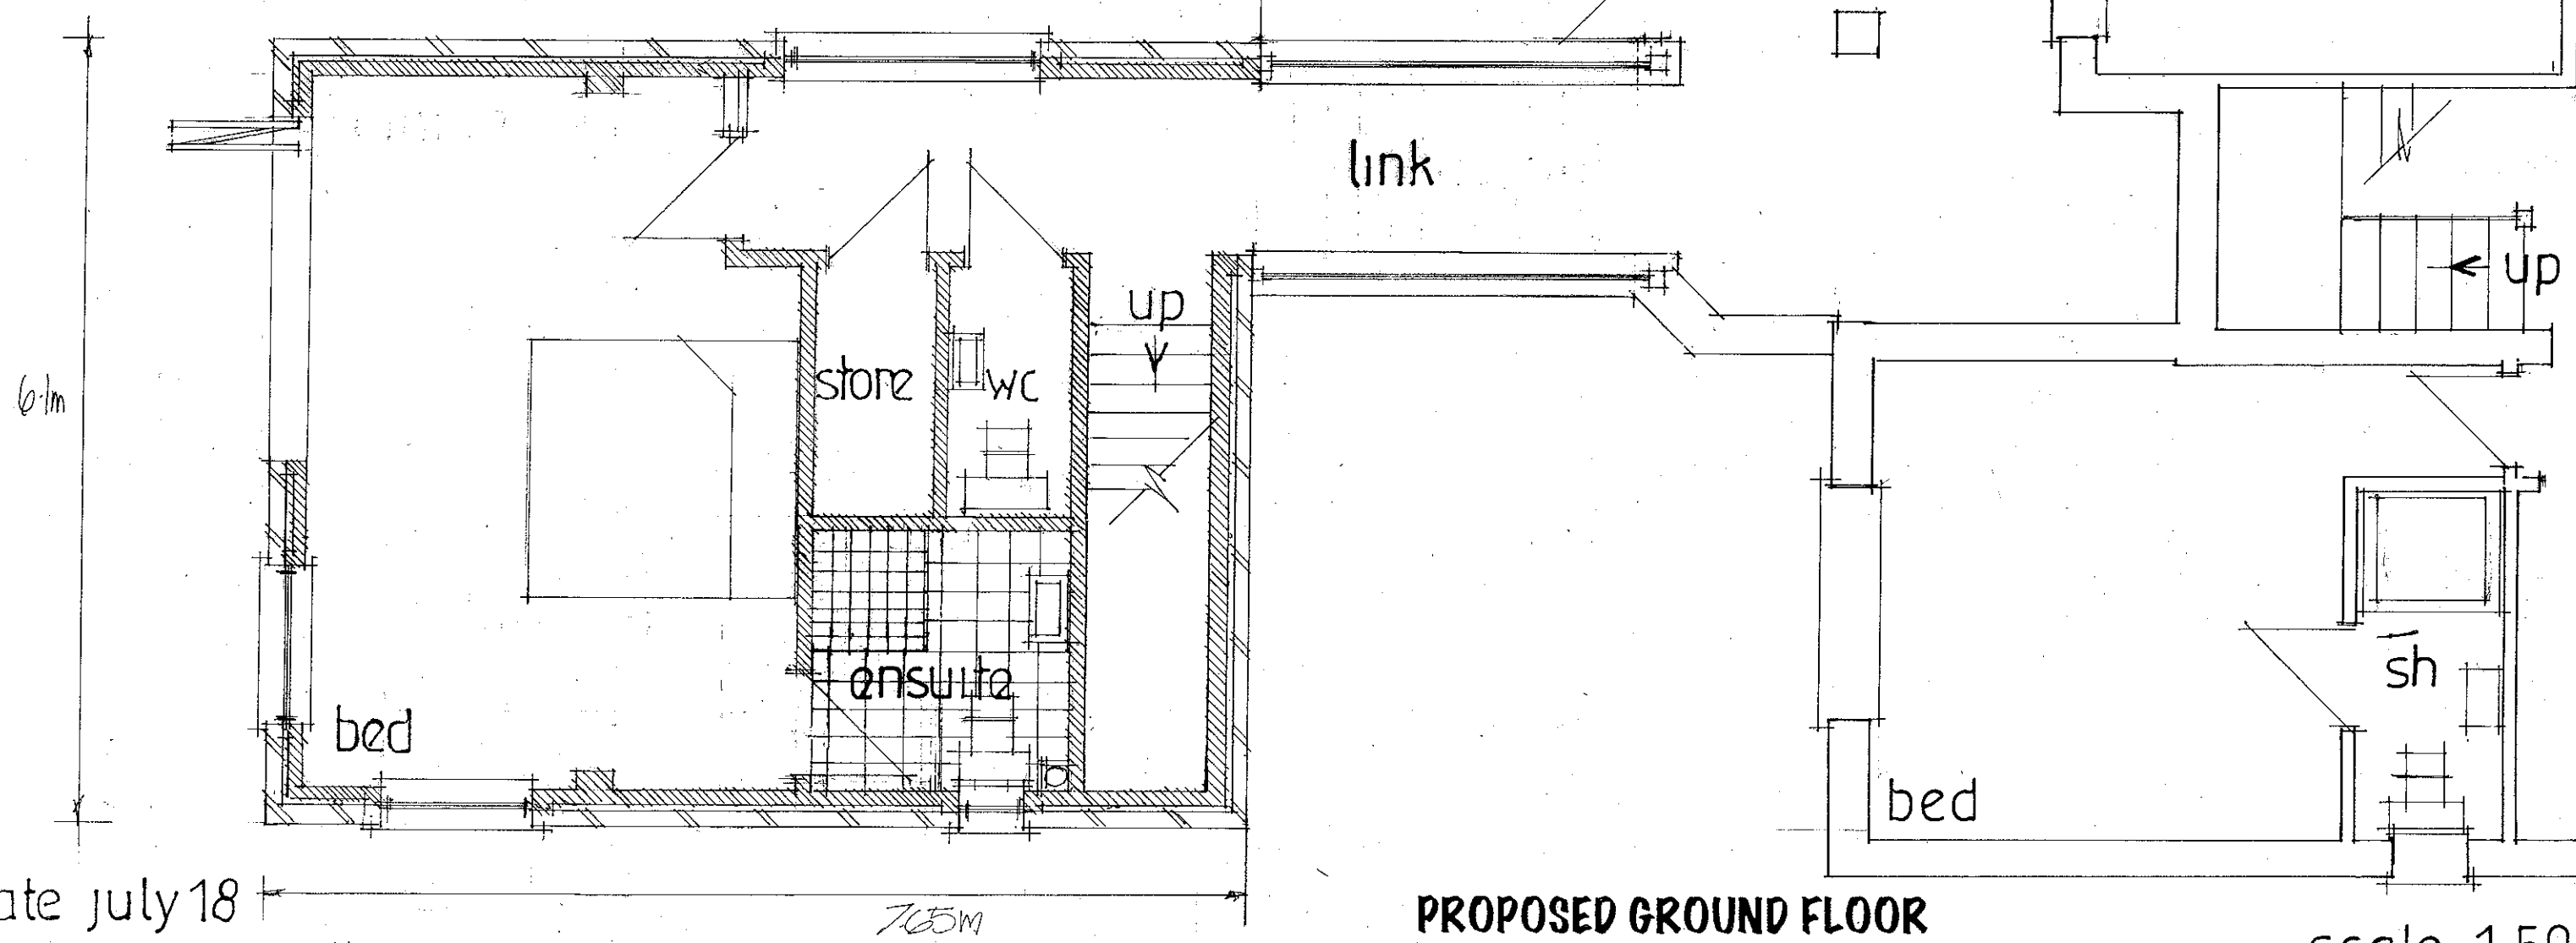

PROPOSED GROUND FLOOR