



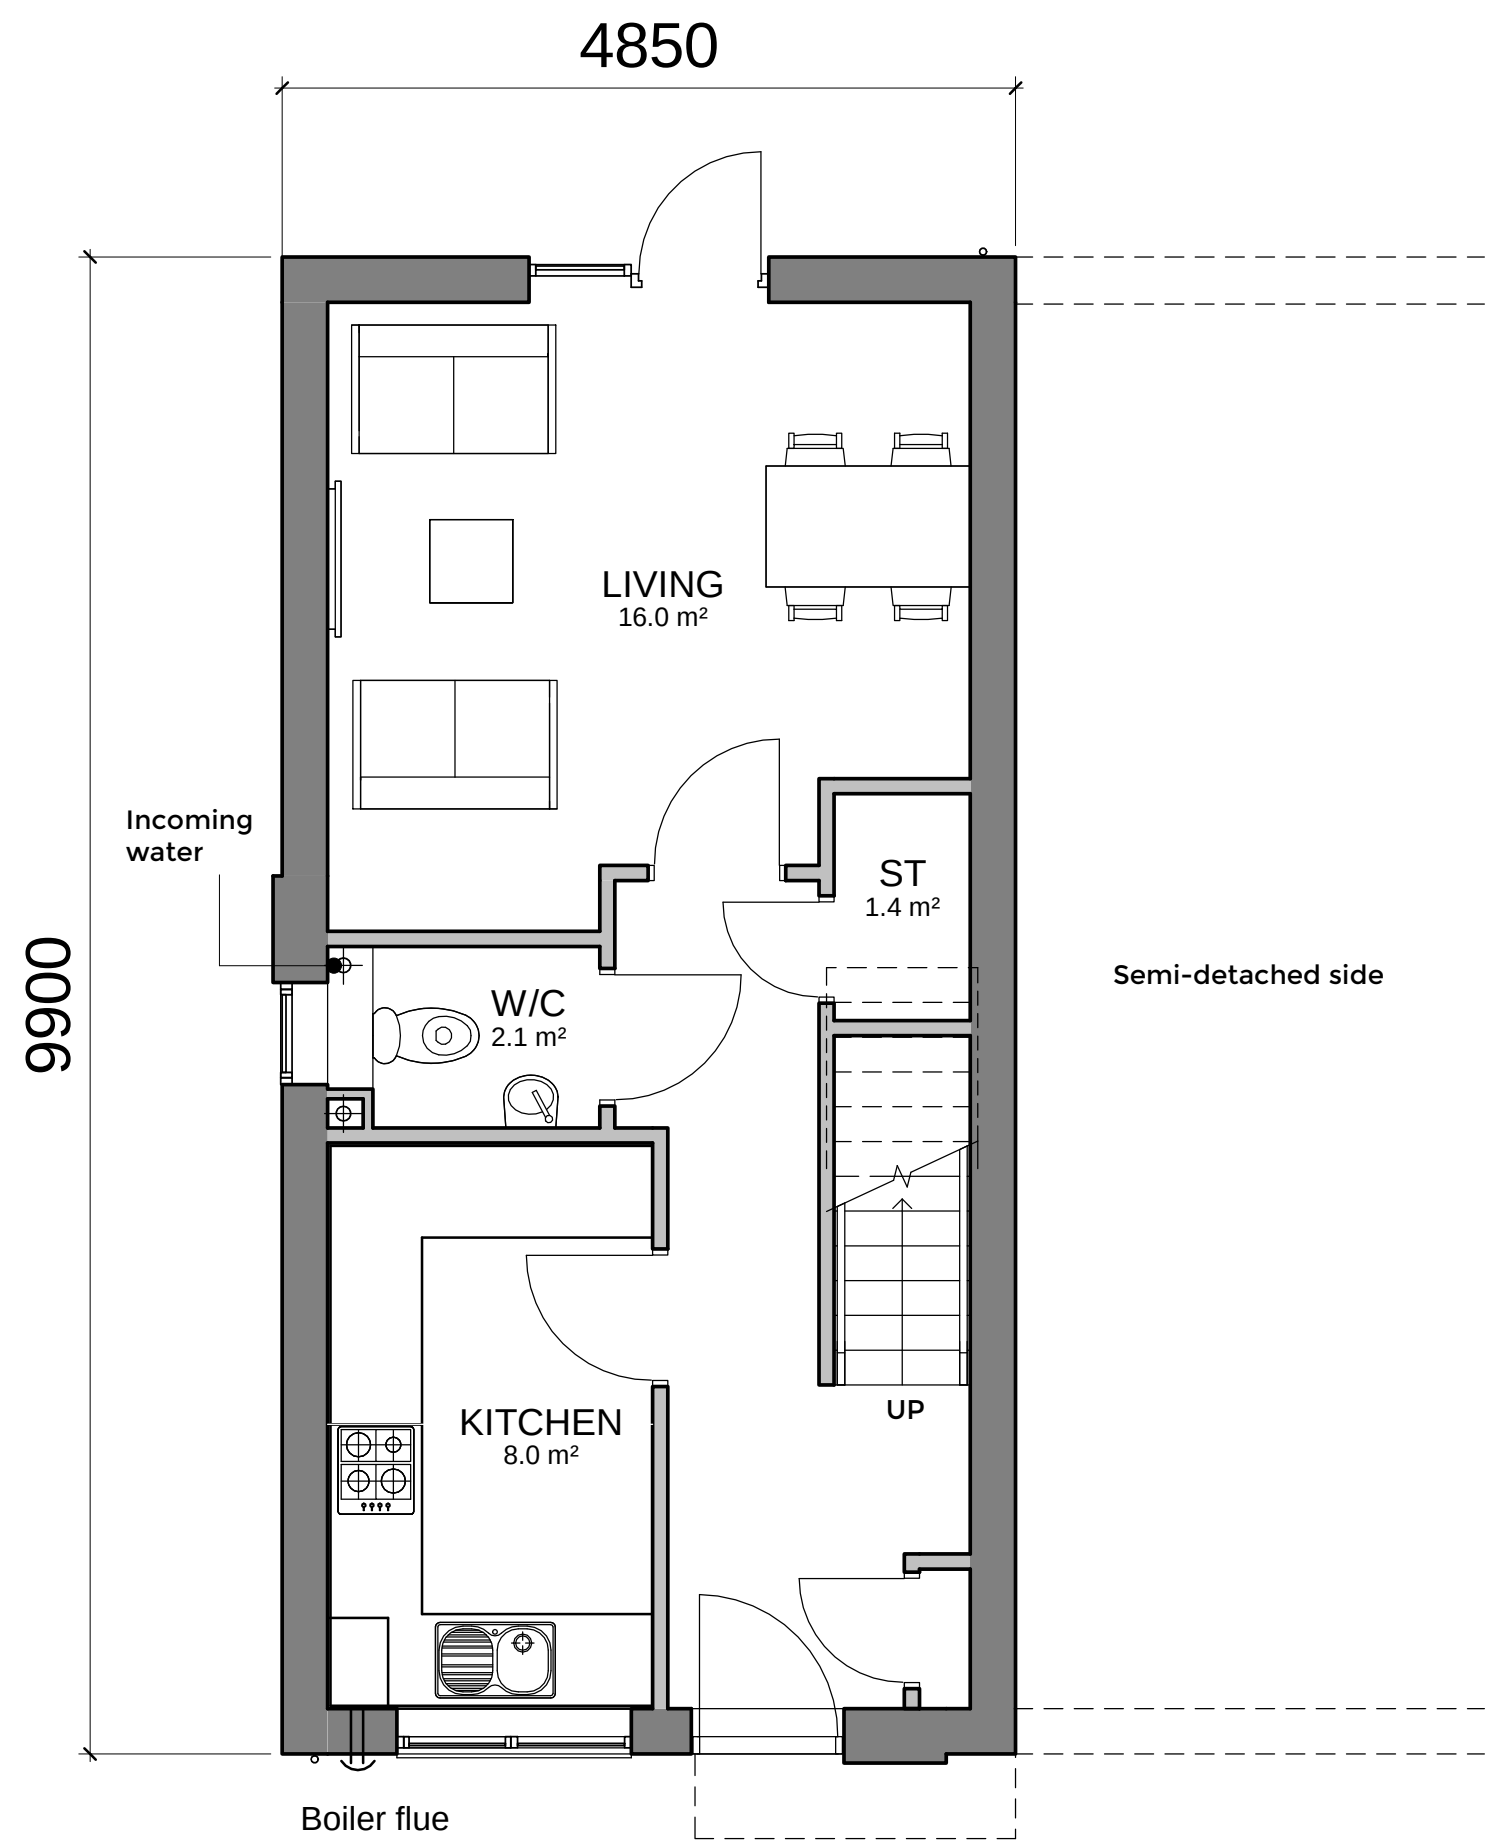

⊕ Ground Floor

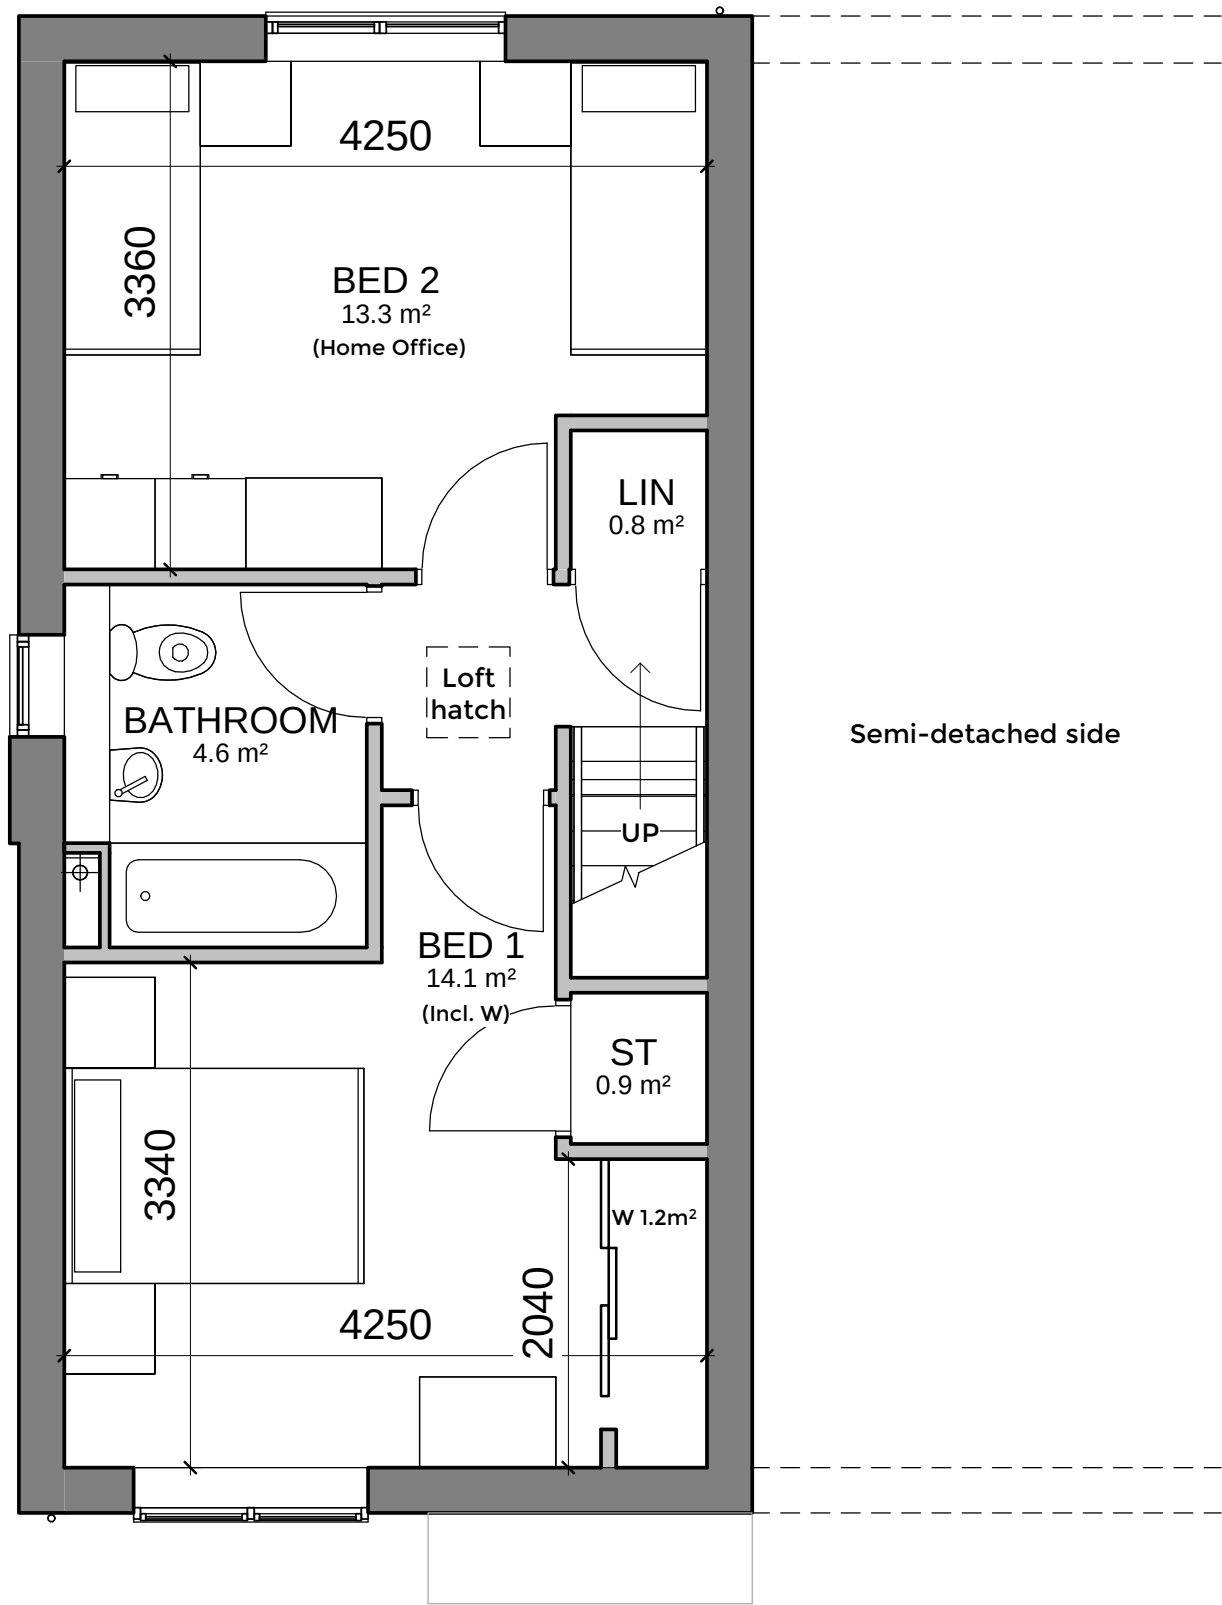

⊕ First Floor

+	Notes
---	-------

- Orientation of each plot varies. For orientation of each house type A refer to site plan.

- For design options please refer to elevation drawings.

- Incoming services and cabinet locations to be agreed.

House Type B - 2 Bed / 4 Person

Ground Floor GIA m²	First Floor GIA m²	Total
40	40	80

Plot Number	Layout Orientation	Design Option	Type
4	As Plan	B	Semi- Detached
11	As Plan	B	Semi- Detached
12	Handed	B	Semi- Detached
19	As Plan	A	Semi- Detached
20	Handed	A	Semi- Detached
21	As Plan	A	Semi- Detached
22	Handed	A	Semi- Detached
32	Handed	B	Semi- Detached
33	As Plan	B	Semi- Detached
34	Handed	A	Semi- Detached
35	As Plan	A	Semi- Detached
36	Handed	B	Semi- Detached
37	As Plan	B	Semi- Detached
Total = 13			

D	Mar 2019	Note added	JG	PF
C	Feb 2019	Draft planning submission - general drawing updates, drawing information and notes added.	AW	PF
B	Feb 2019	Loft hatch added	JG	PF
A	Jan 2019	GIA schedule added, fittings added to master bedroom	JG	PF
Rev.	Date	Description	Drawn	Check



BOYLE + SUMMERS
ARCHITECTURE AND MASTERPLANNING

Canute Chambers
Canute Road
Southampton
Hampshire
SO14 3AB

Client

Exbury Homes Ltd.

Project

Woodcroft Lane, Waterlooville

Title

House Type C - 2 Bed 4 Person

BS1192

W

L

W

-

B

S

L

-

C

-

Z

Z

-

D

R

-

A

-

30

03

-

D

F

-

D

Project

Originator

Volume

Level

Type

Role

Series

Number

Suitability

Revision

B+S Ref.

17053

Date

Jan 2019

Scale @ A1

1 : 50

Drawn

JG

Checked

PF

Tel: 023 8063 1432

www.boyleandsummers.co.uk

Other than for the purposes of planning, do not scale these drawings. Use written dimensions only. All dimensions to be checked on site prior to commencement of work.

This drawing is © Boyle+Summers Ltd and may not be reproduced, copied or altered in any way without written authority.

DRAFT

