



8, Brookmead Way, Havant
PO9 1RT

The representation of a road, track or path is no evidence of a right of way. The representation of features as lines is no evidence of a property boundary.

Supplied by: Latitude Mapping Ltd
Licence: © Crown Copyright and
database rights 2016 OS 100038864
Reference: OI981456
Centre coordinates: 471528 105498

SITE/LOCATION PLAN

The representation of a road, track or path is no evidence of a right of way. The representation of features as lines is no evidence of a property boundary.

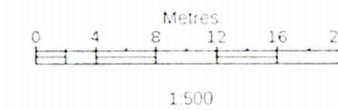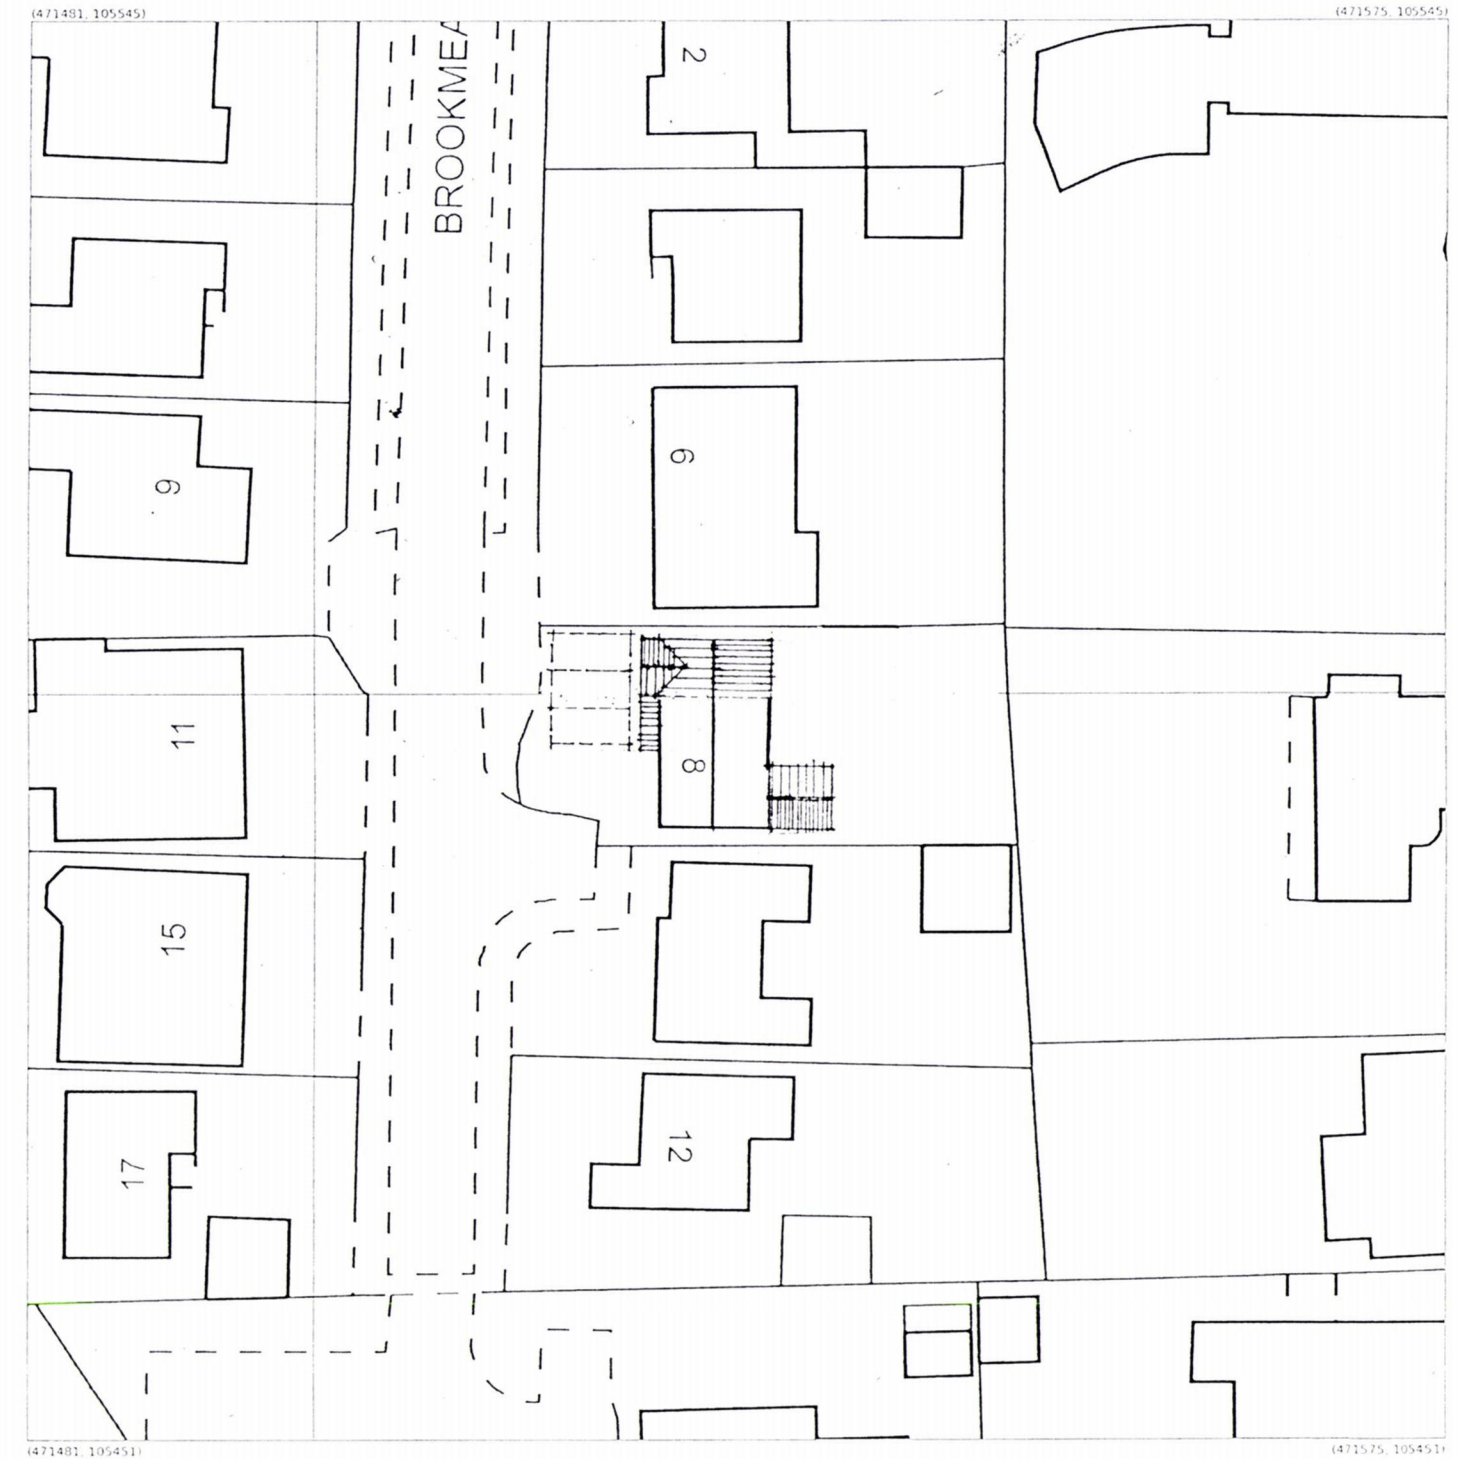

8, Brookmead Way, Havant
PO9 1RT

Supplied by: Latitude Mapping Ltd
Licence: © Crown Copyright and
database rights 2016 OS 100038864
Reference: OI981457
Centre coordinates: 471528 105498

**PROPOSED SIDE AND REAR ADDITIONS.
8, BROOKMEAD WAY, LANGSTONE, HANTS.
FOR MR & MRS J. DUNAWAY.**

**HAVANT BOROUGH
COUNCIL**
30 NOV 2018
RECEIVED