


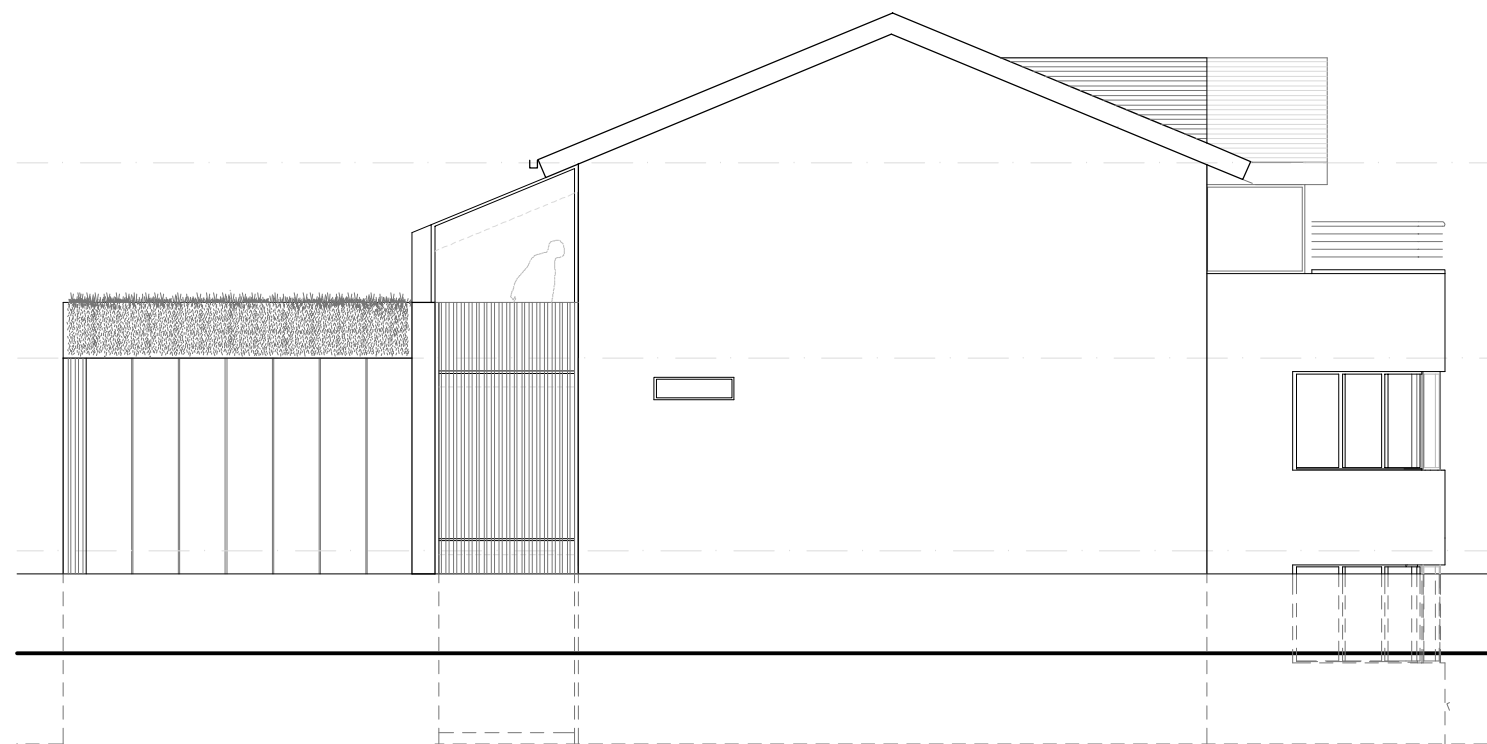

Proposed East Elevation



Proposed West Elevation

D & J Edwards_16 CREEK END, EMSWORTH, PO10 7EX
 DWG_15 PROPOSED EAST & WEST ELEVATIONS
 1:100 @ A3
 20 JULY 2018,
 John Lonsdale Architect, West Woodley Shield, Wark, Northumberland, NE48 3DQ, UK
 office@johnlonsdale.org