


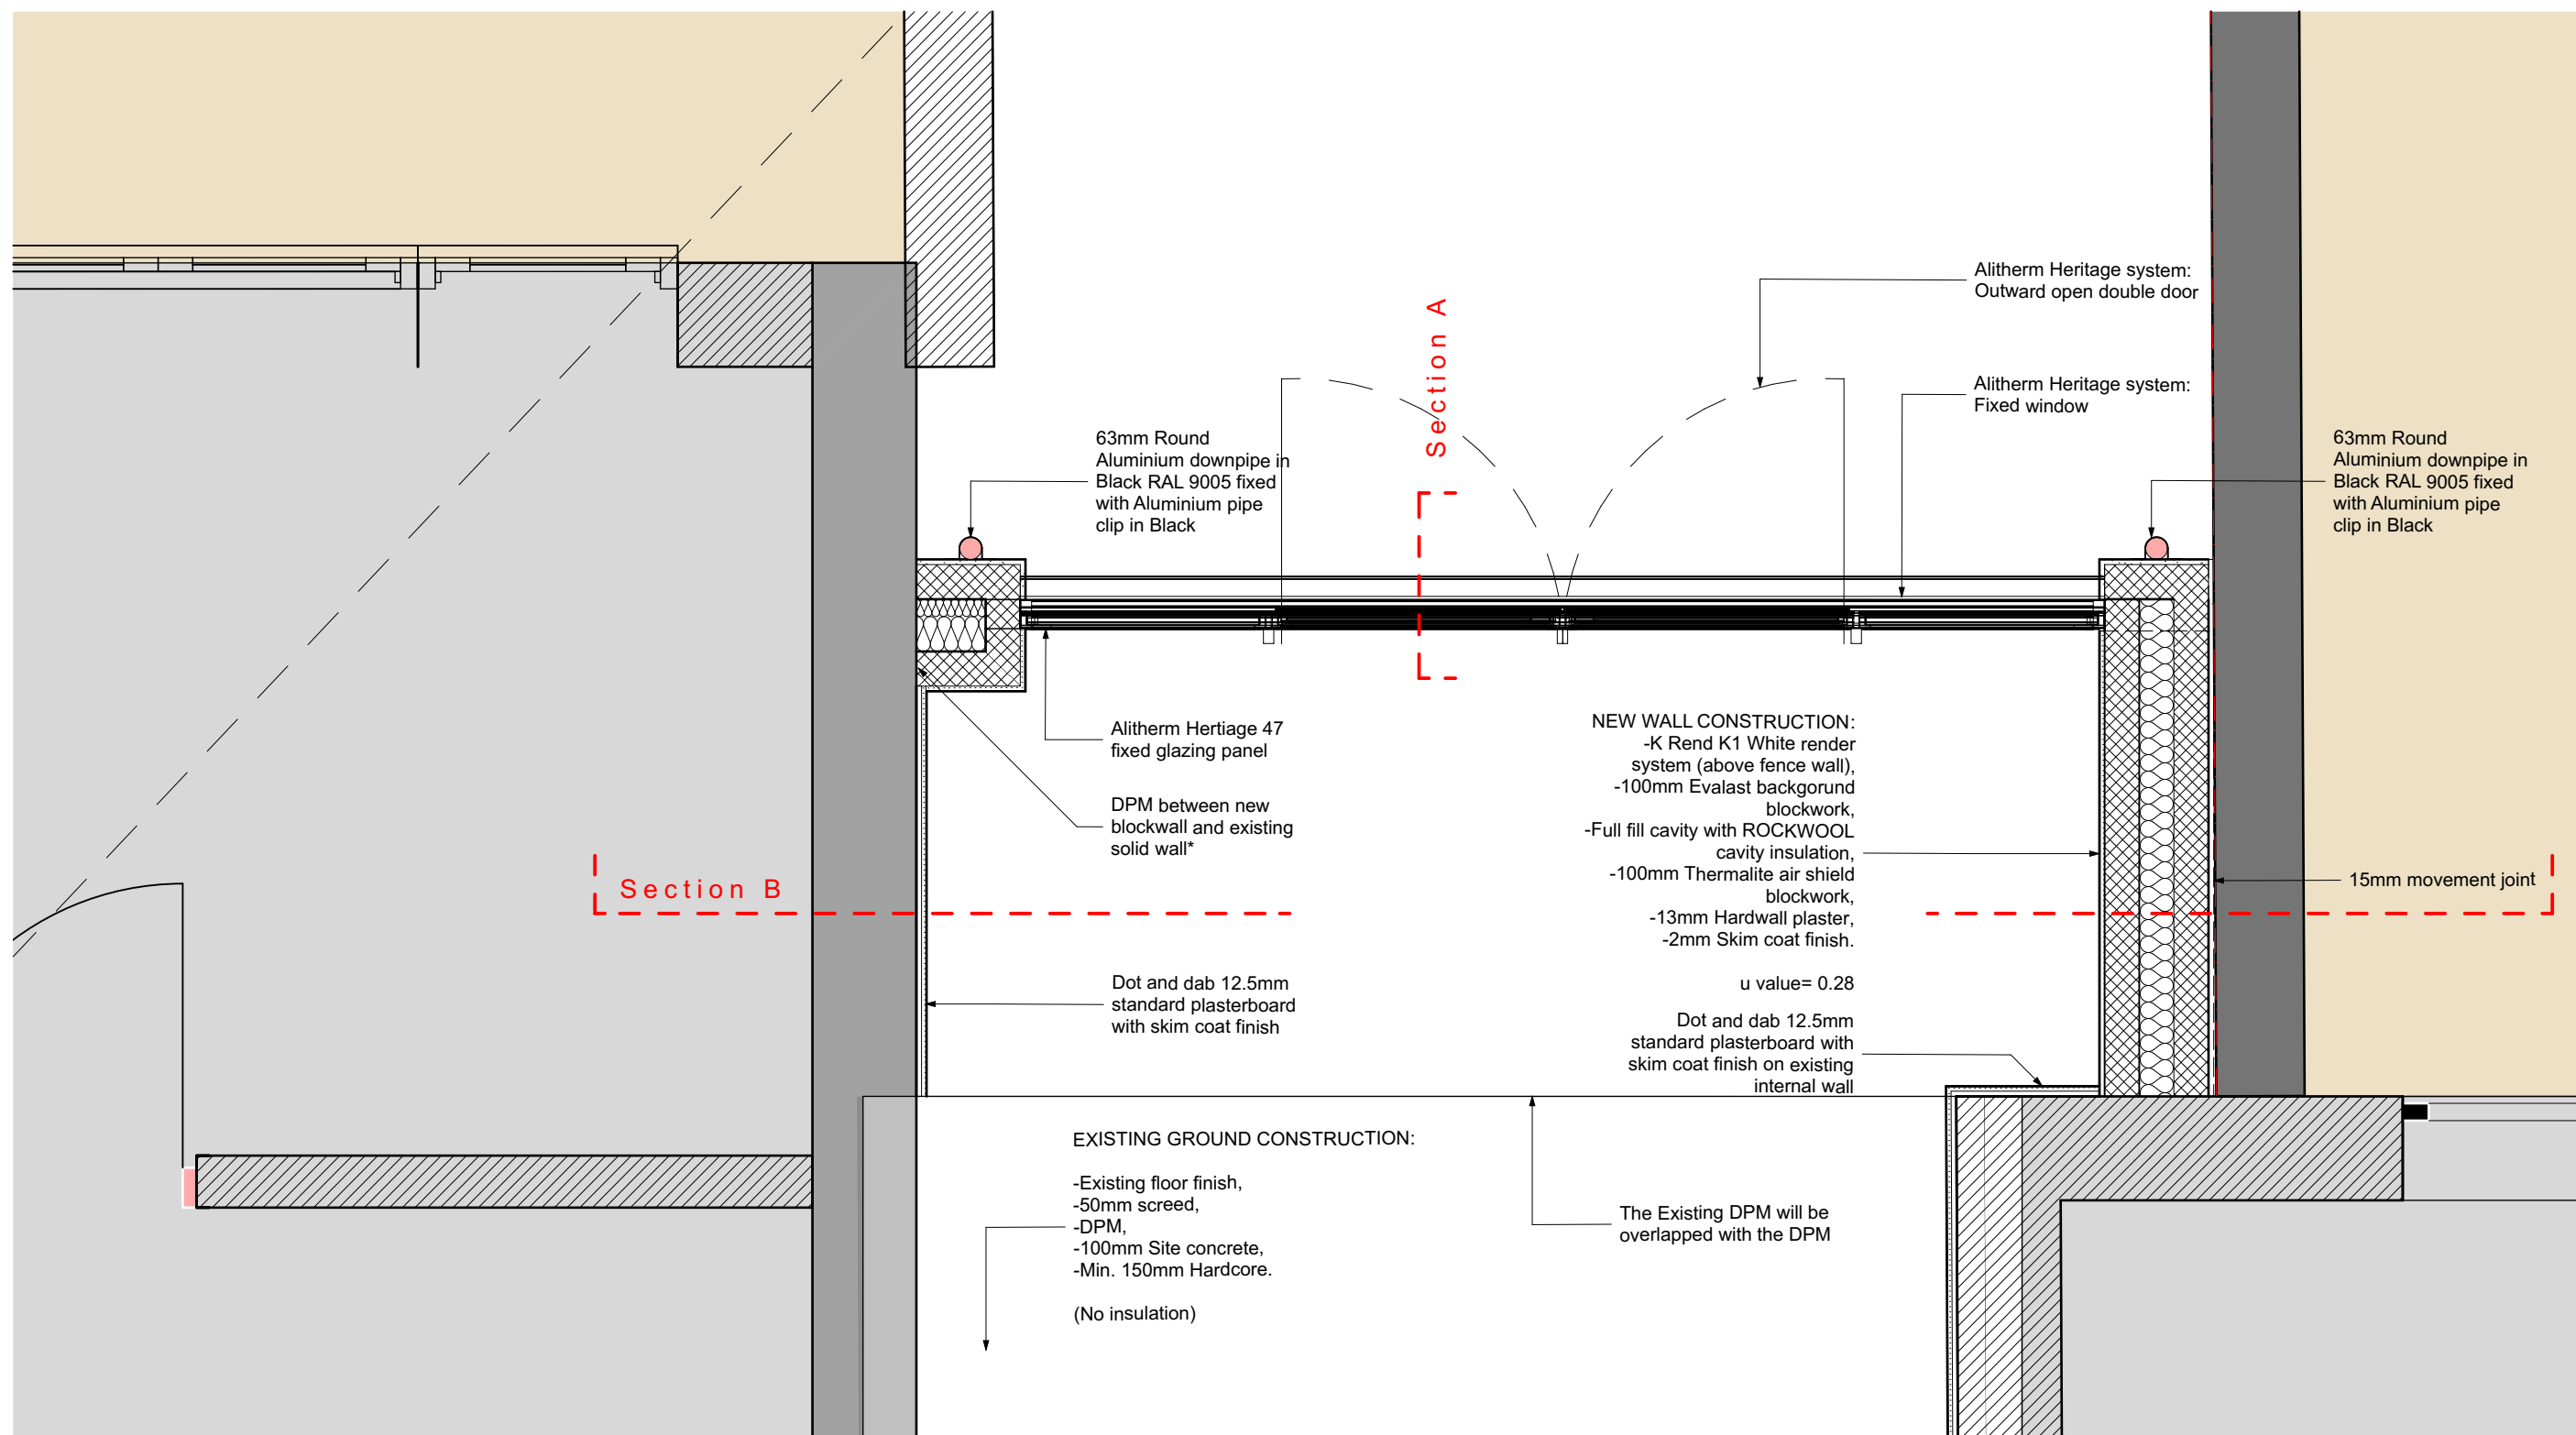

Proposed Ground Floor Plan @ 1:20