


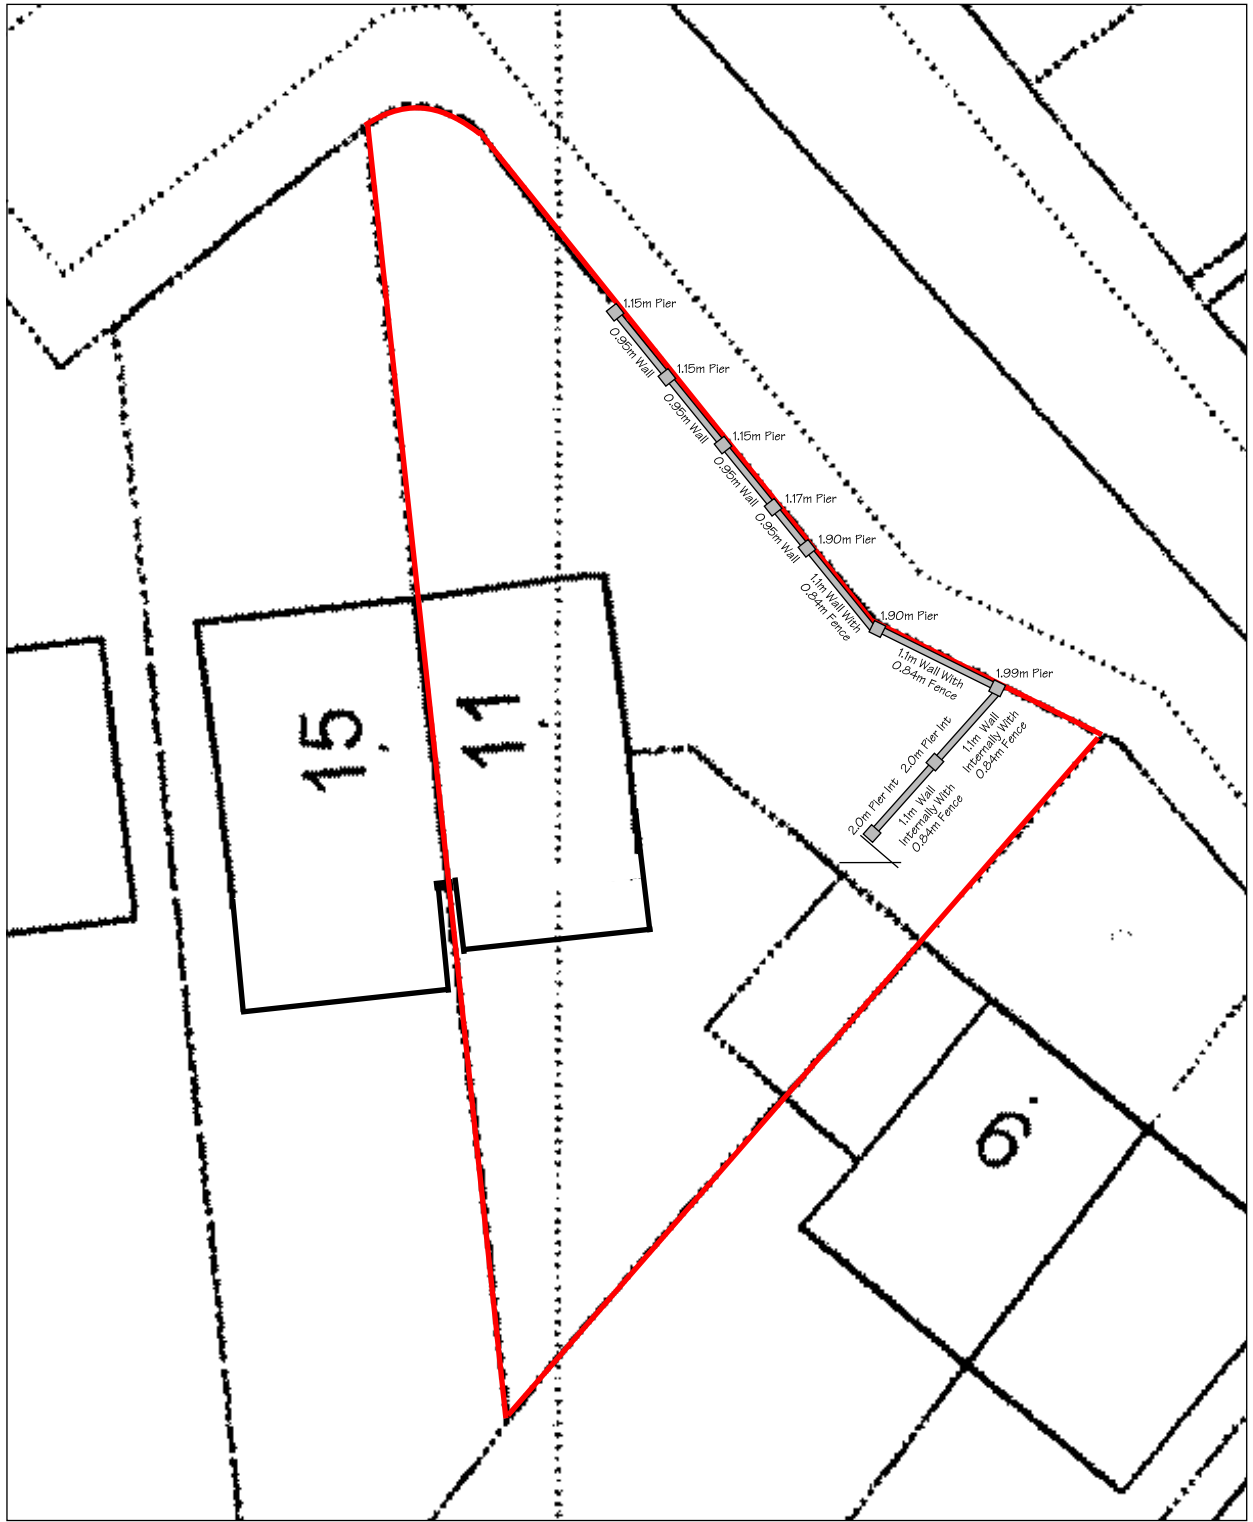

# Site Layout Plan

11 Crofton Close, Purbrook

Scale - 1:500 @ A4 Page Size

Drawing No. 5161/200

