




CAD

Critchley Architecture And Design Ltd.
Contact: 02392 474 919 | info@caad.online
The Old Brewery, 15E South Street, Havant, PO9 1BU

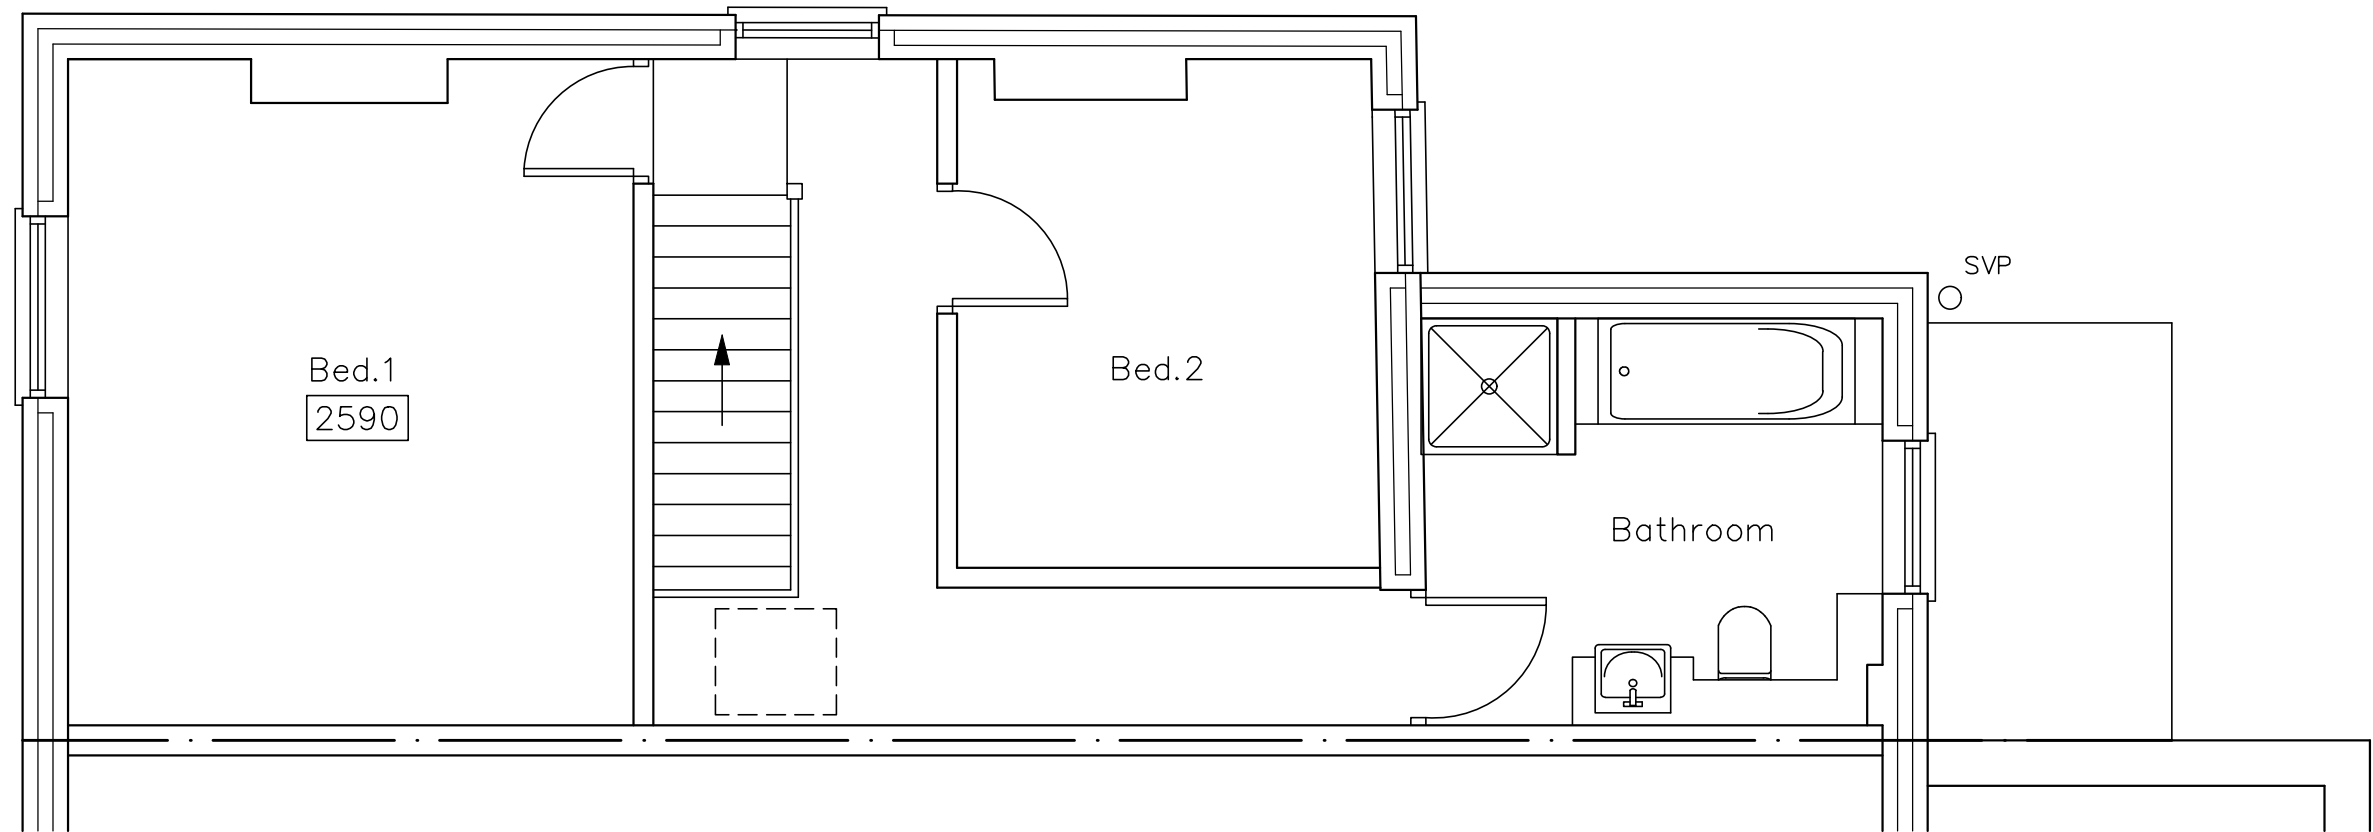

Existing First Floor Plan

Revisions	a) Note/Date/Initial
b)	
c)	
d)	

46 Stockheath La
Havant
Hampshire
PO9 3BT

Scale A1=1:50, A3=1:100
Drawn SAR
Date 02/04/19

19031-202⁰

10m

20m

30m

40m