
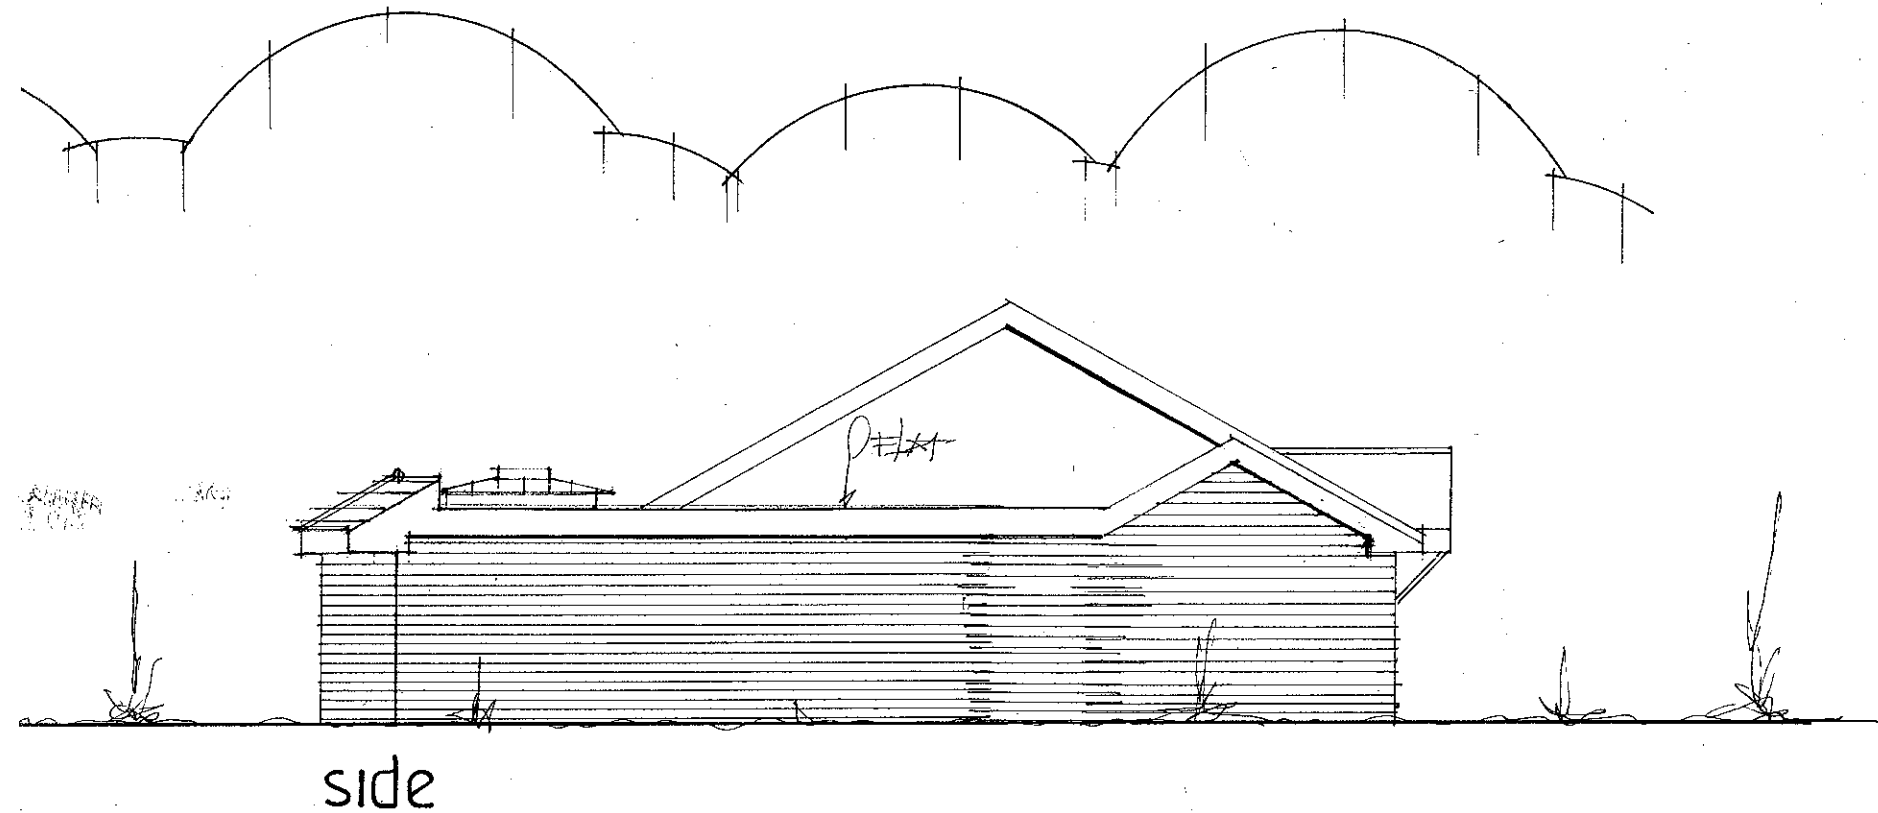


**PROPOSED ADDITIONS AND NEW STORE
51, FATHOMS REACH, HAYLING I. HANTS
FOR MR & MRS B. ATKINS**

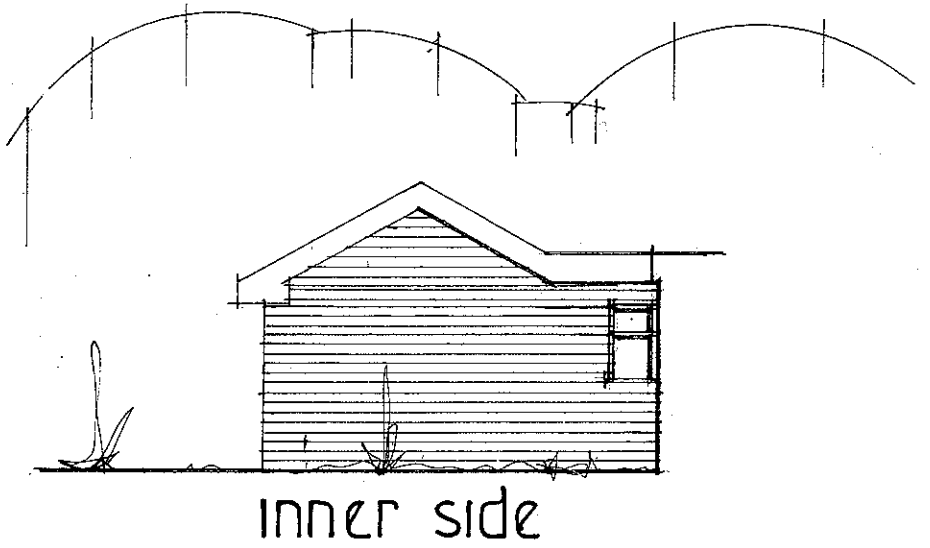

AMENDED DEC 2018

date sept 18
scale 1:100

PROPOSED ELEVATIONS

PETER J. WALKER
ISLAND DESIGN
182 SEAFRONT, HAYLING ISLAND, HANTS
PO11 9AN
TEL : 02392467571