



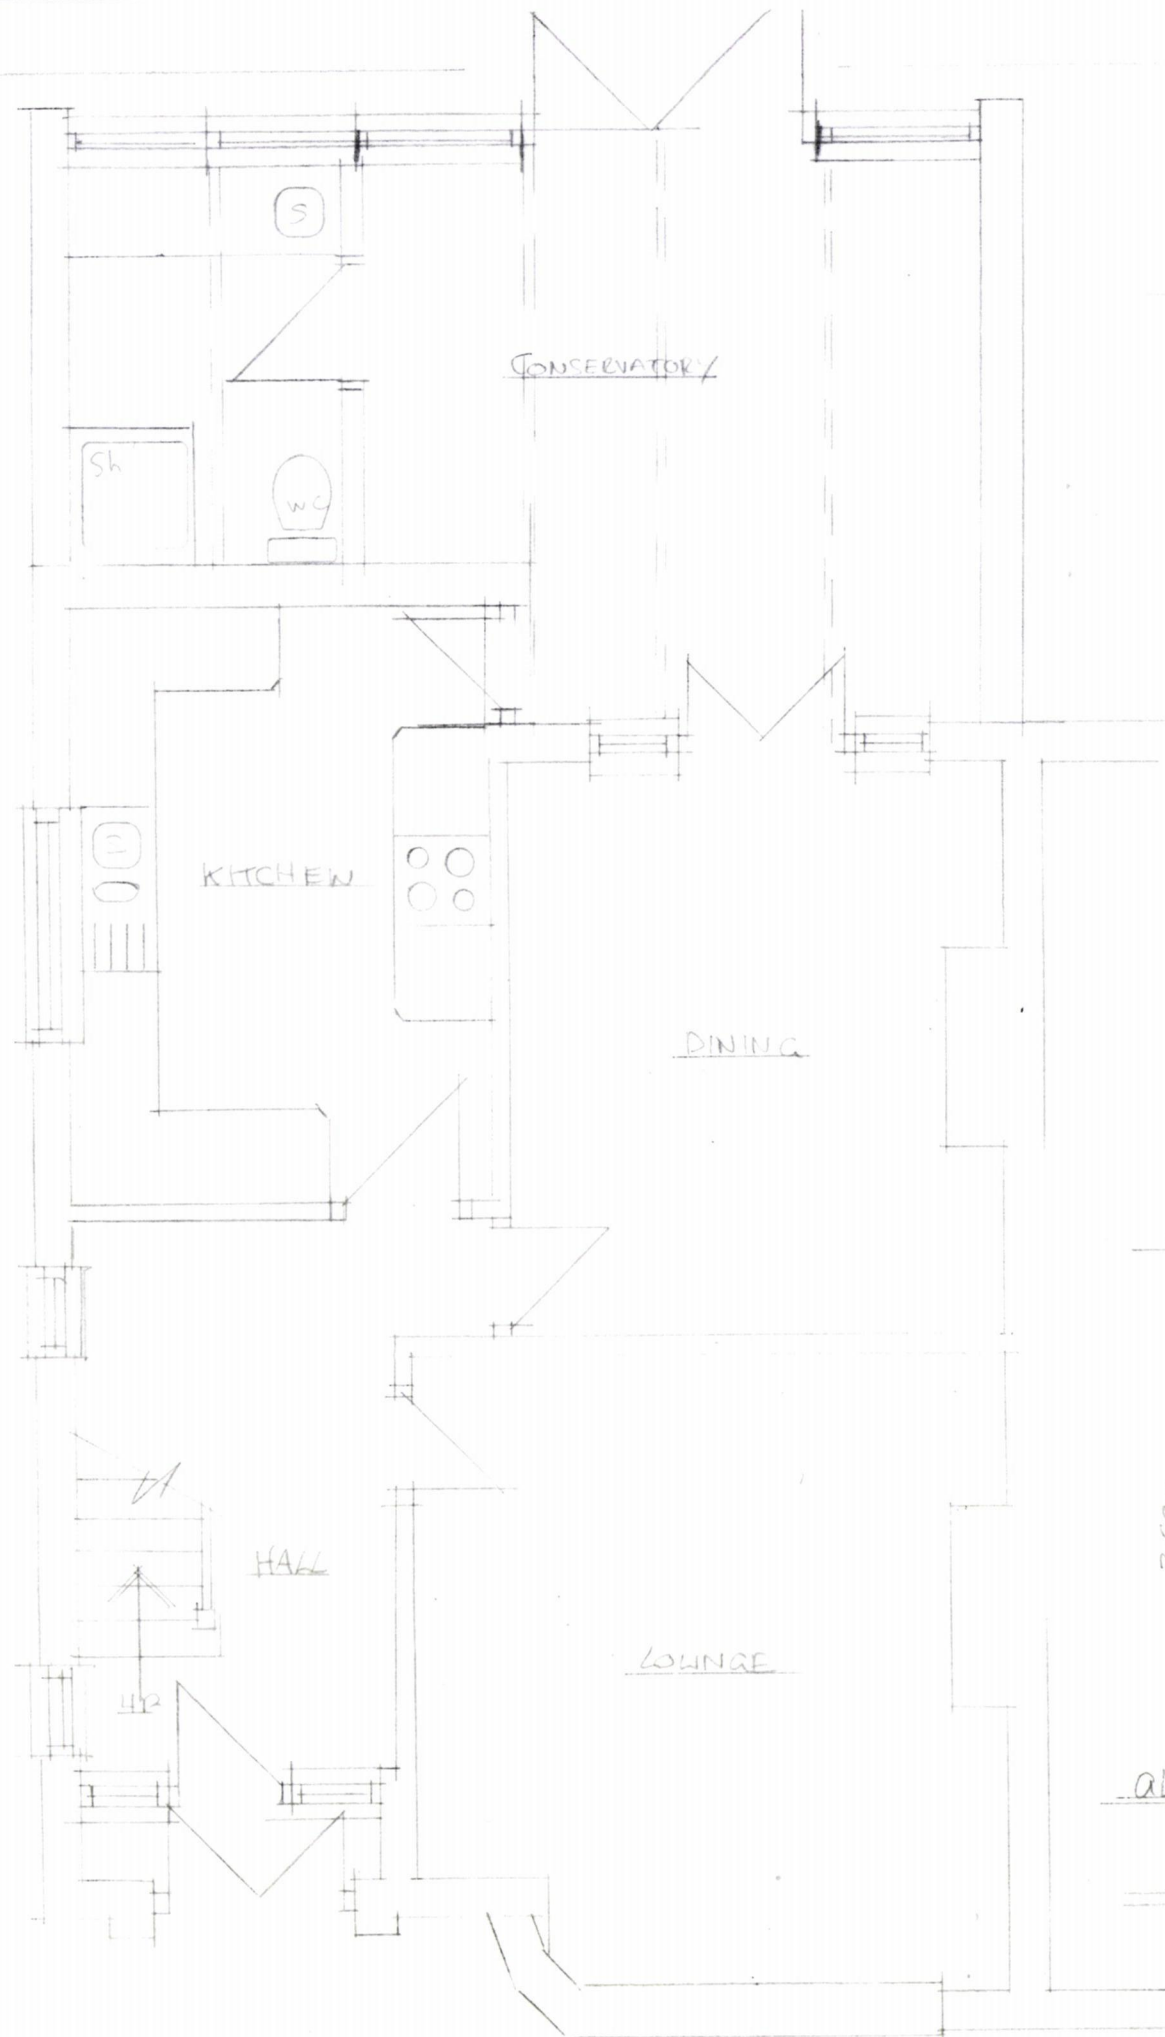


EXISTING GROUND FLOOR PLAN 1:50

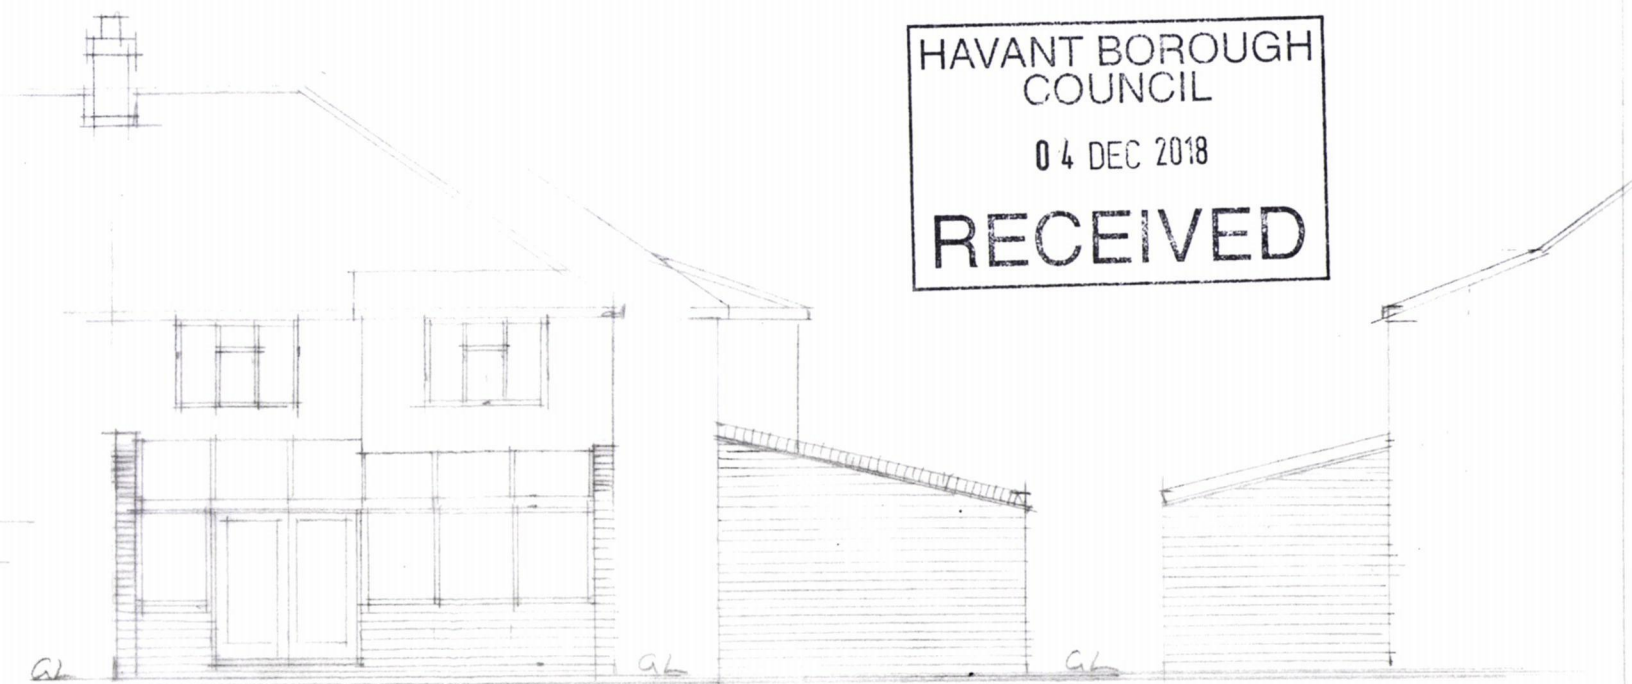

EXG. REAR ELEV. 1:100

EXG. SIDE ELEV 1:100

EXG. SIDE ELEV 1:100

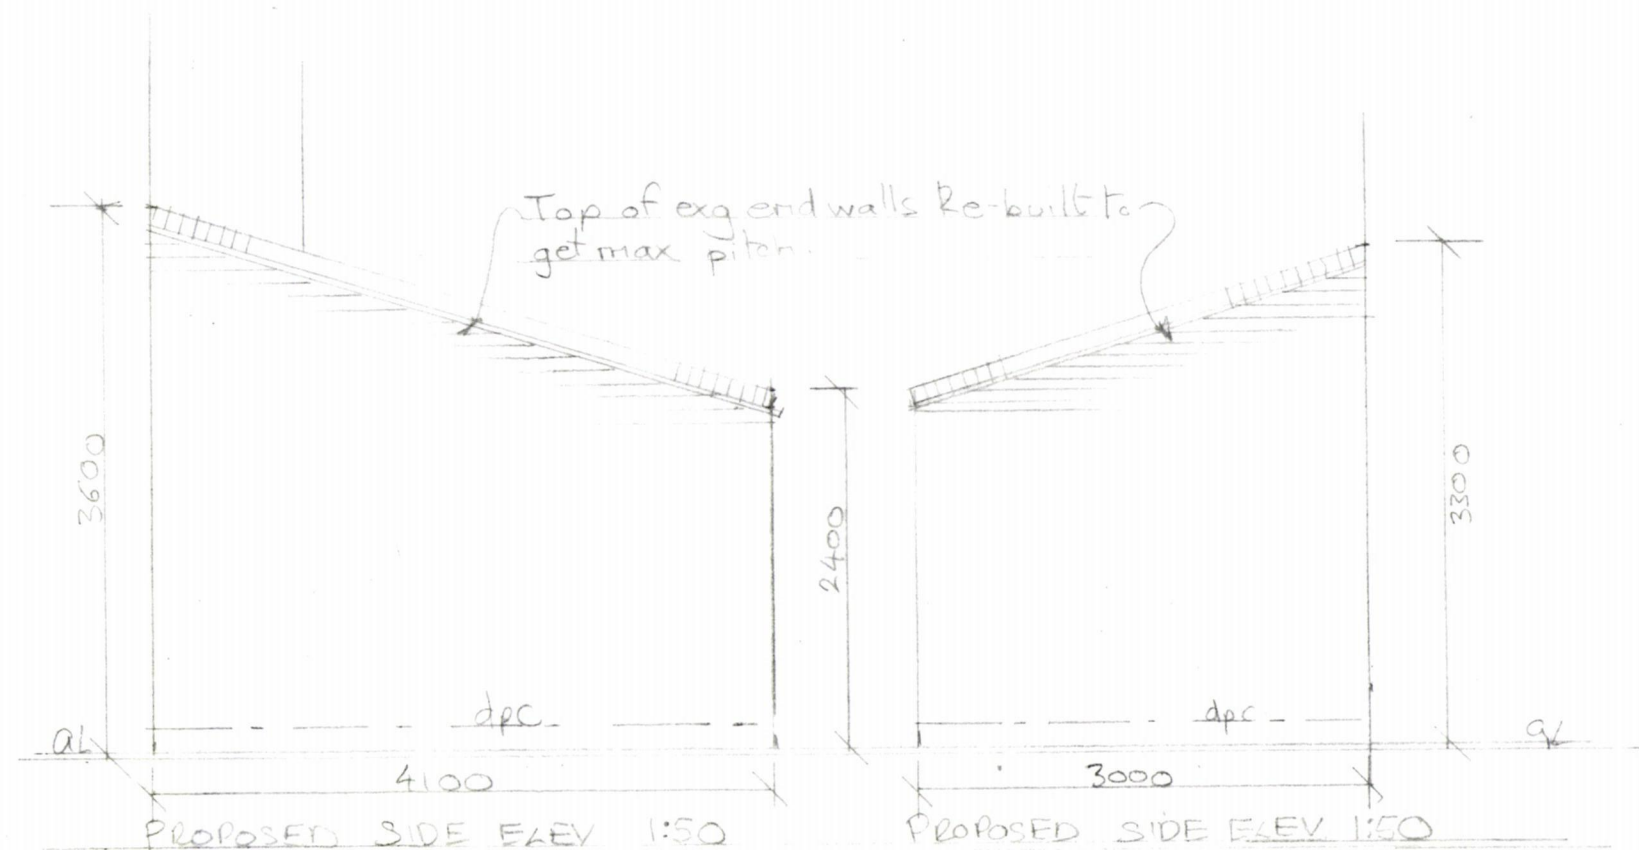

PROPOSED SINGLE STOREY REAR EXTENSION

23 LOWER GROVE ROAD, HAVANT, PO9 1AS