

VISUAL SCALE 1:100 @ A3




1 East
1 : 100



2 North
1 : 100



3 South
1 : 100

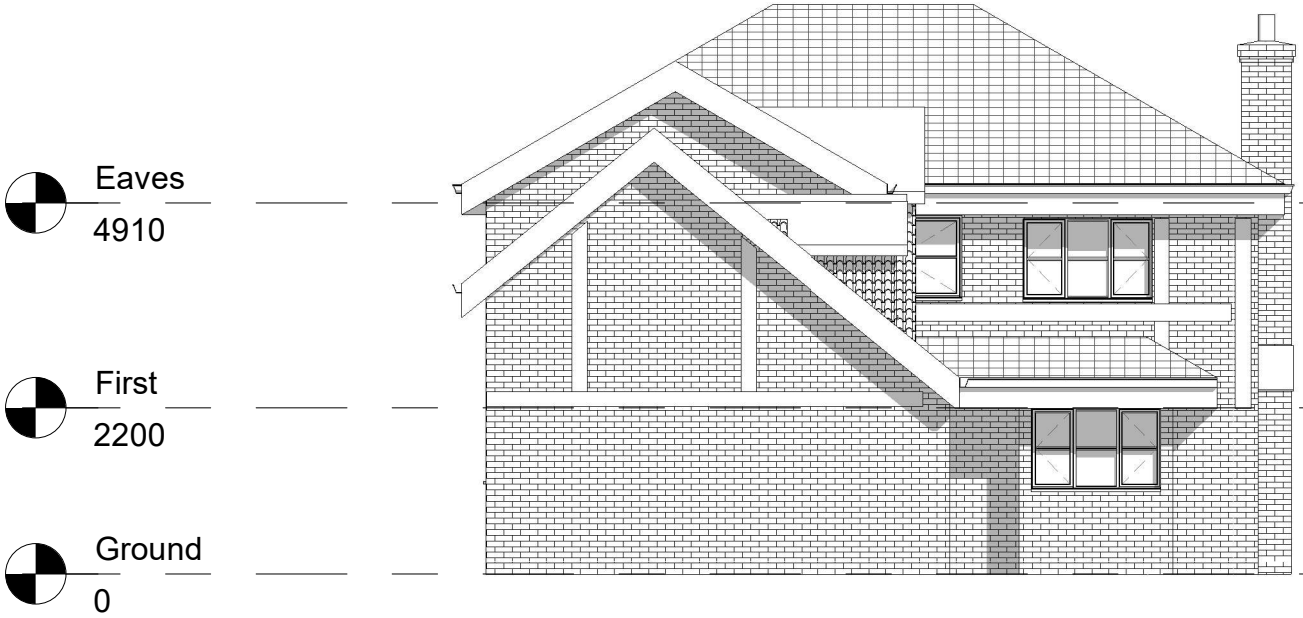

4 West
1 : 100



LJS Project Management
And Design

Email: USprojectmanagement@outlook.com
Mob: 07740488644

No.	Description	Date

MR M Hepburn

384c Sea Front, Hayling Island, PO11 0BD

Existing Elevations

Project number	Project Number	A104
Date	Issue Date	
Drawn by	Author	
Checked by	Checker	
Scale		1 : 100