



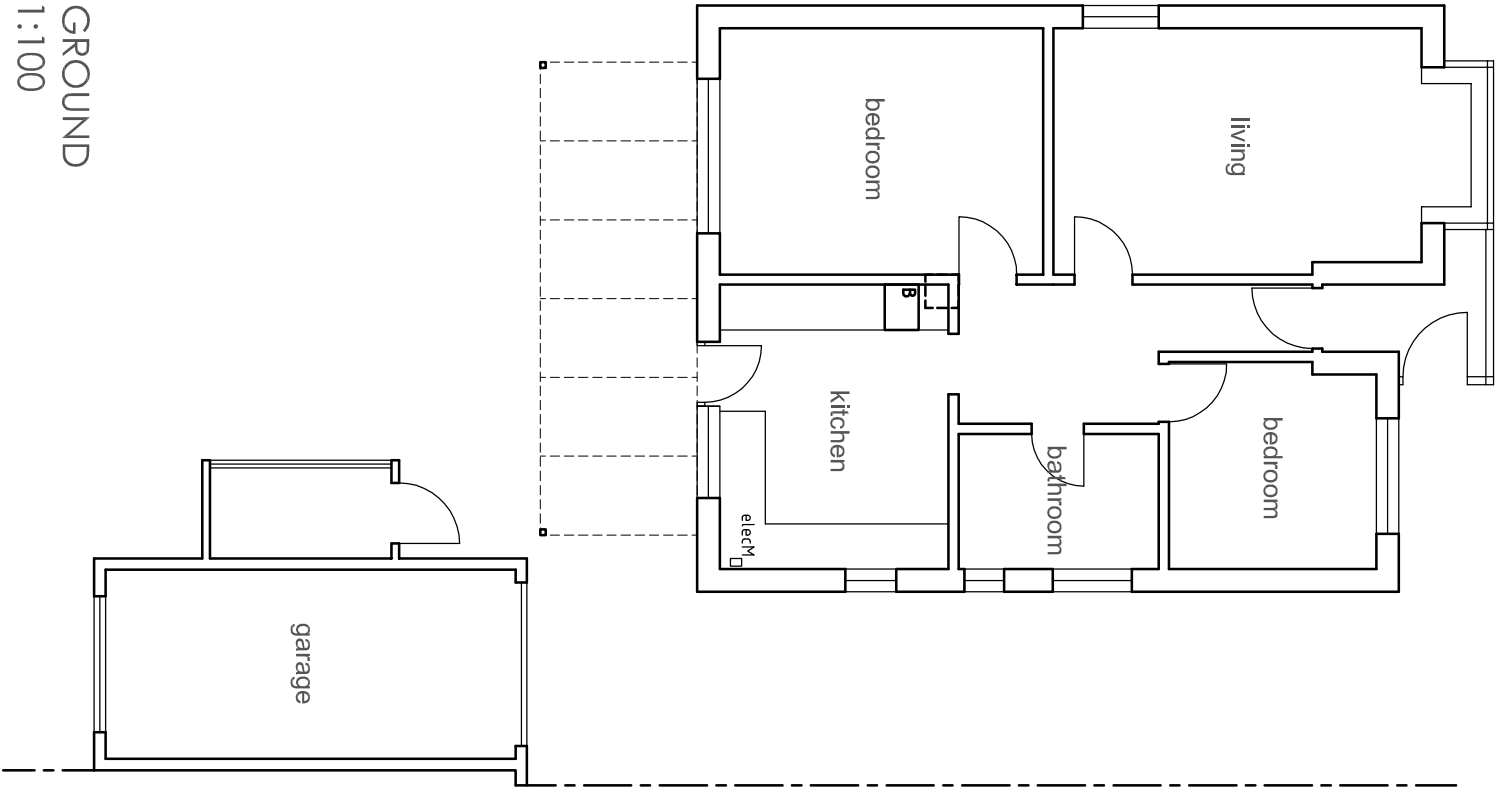

GROUND
1:100

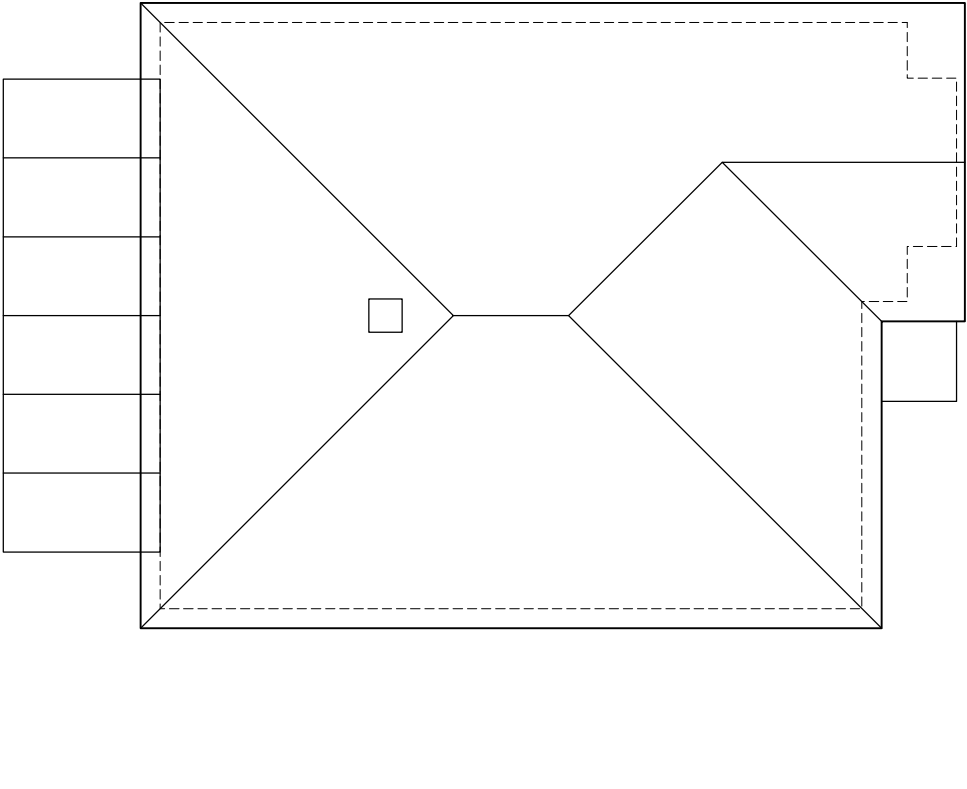

ROOF
1:100

