
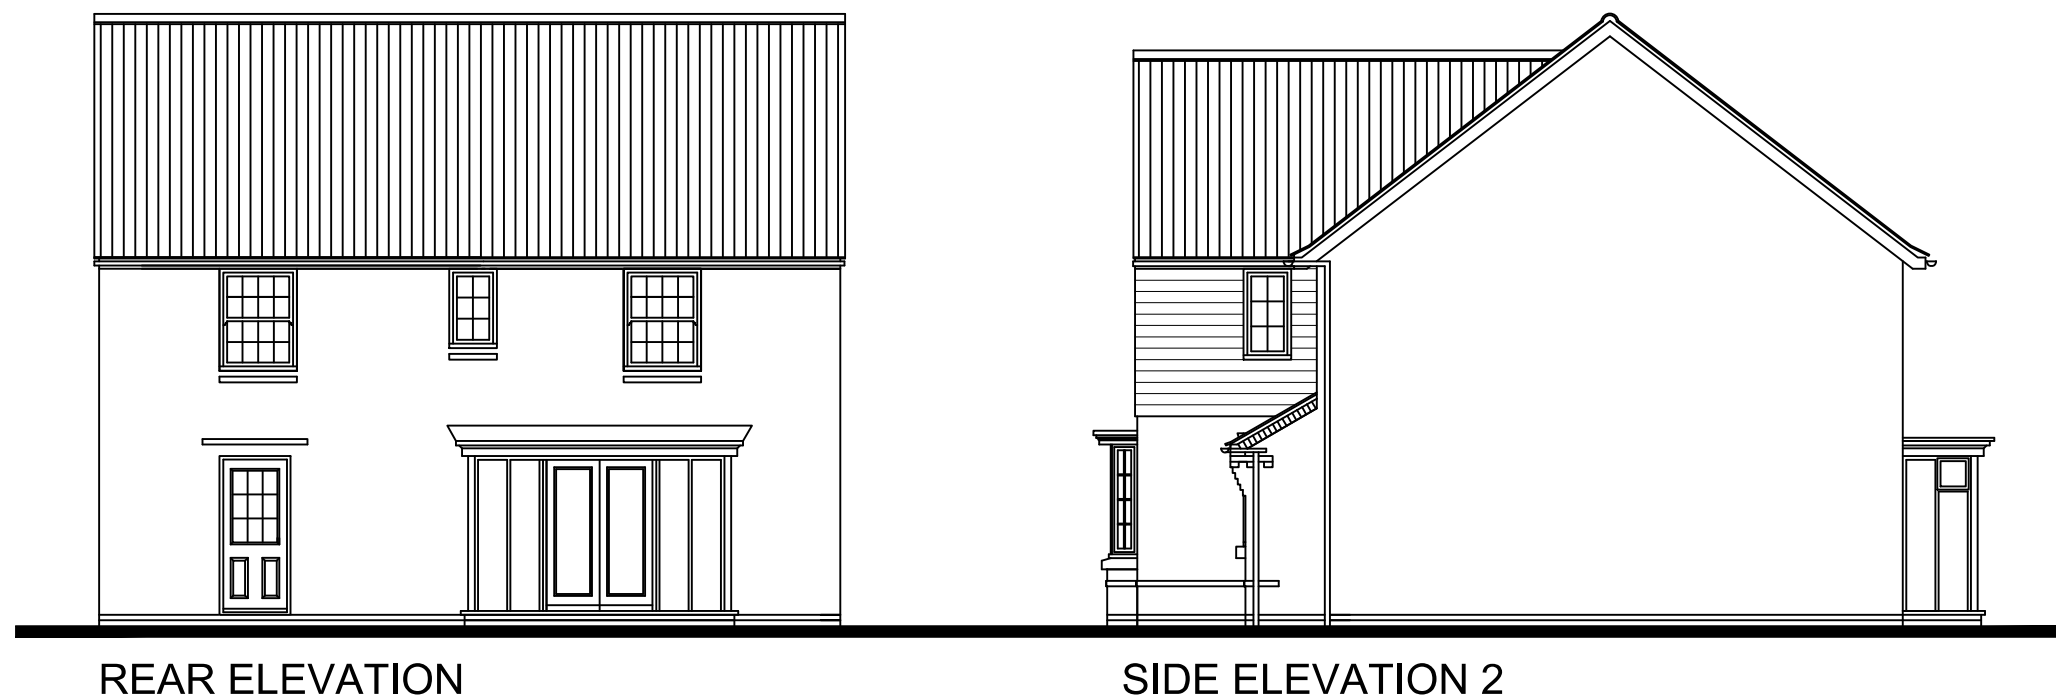


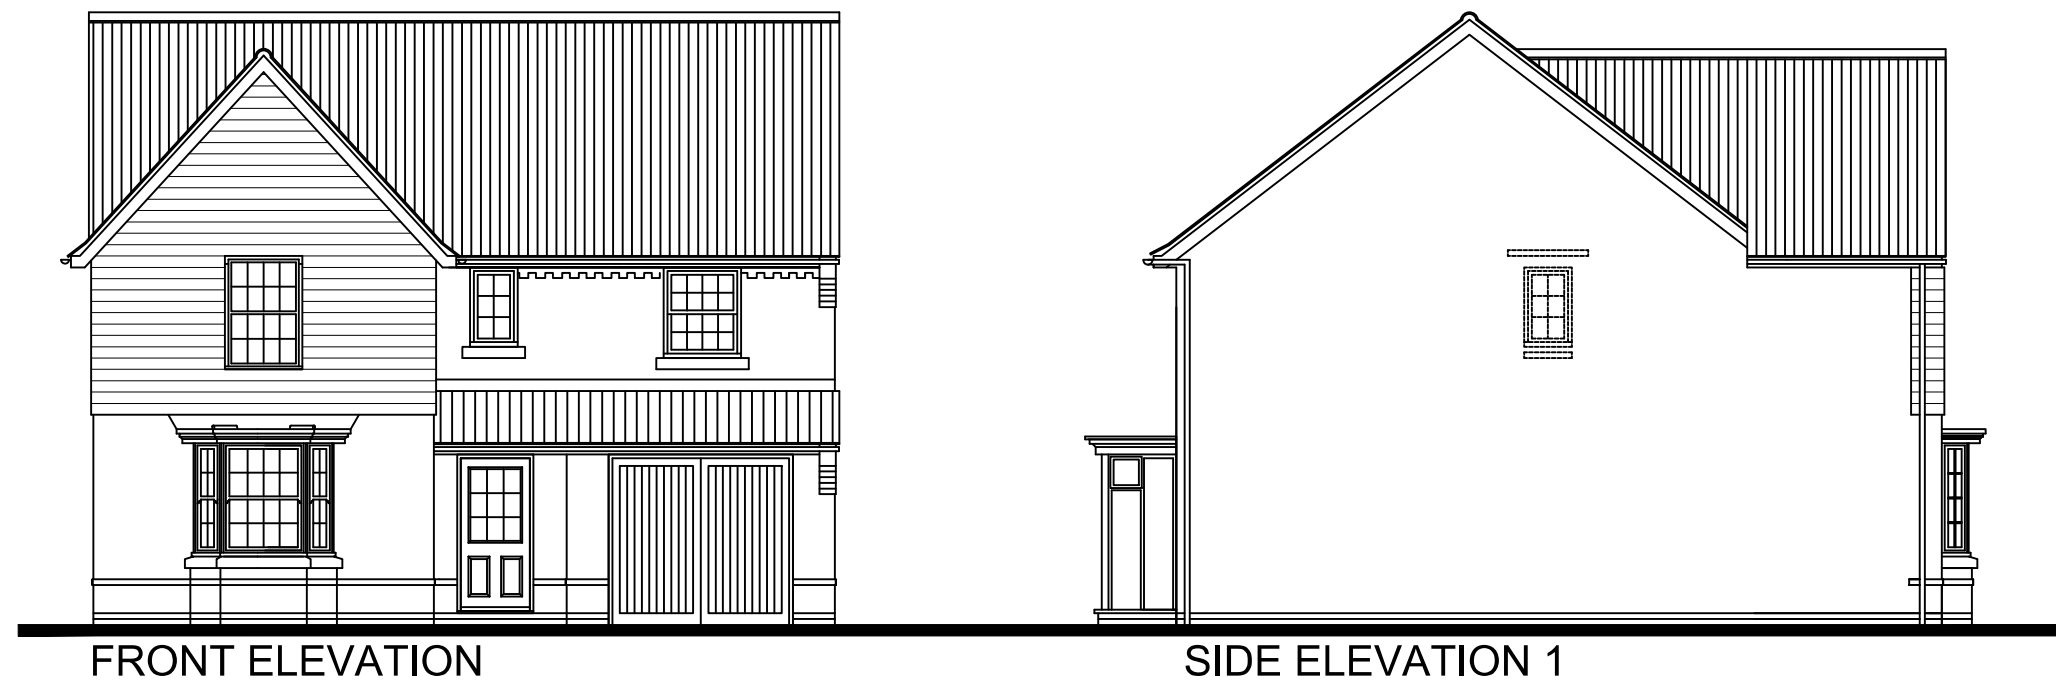

EXETER (H418---7) VARIANT 1 - ELEVATIONS 1:100 @ A3