




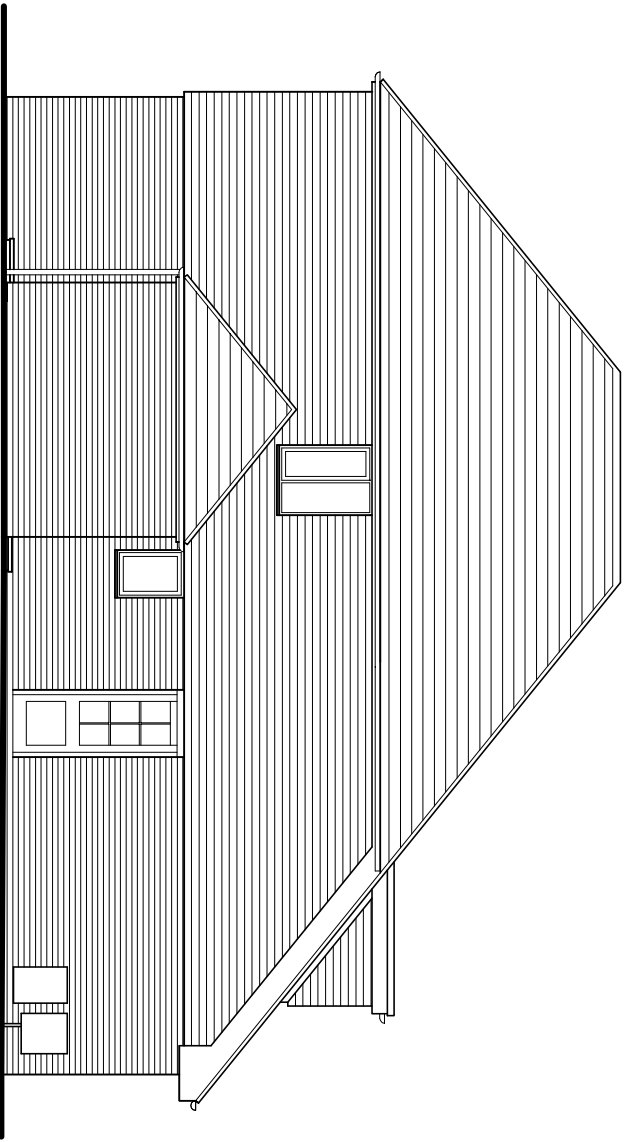


North (side) elevation

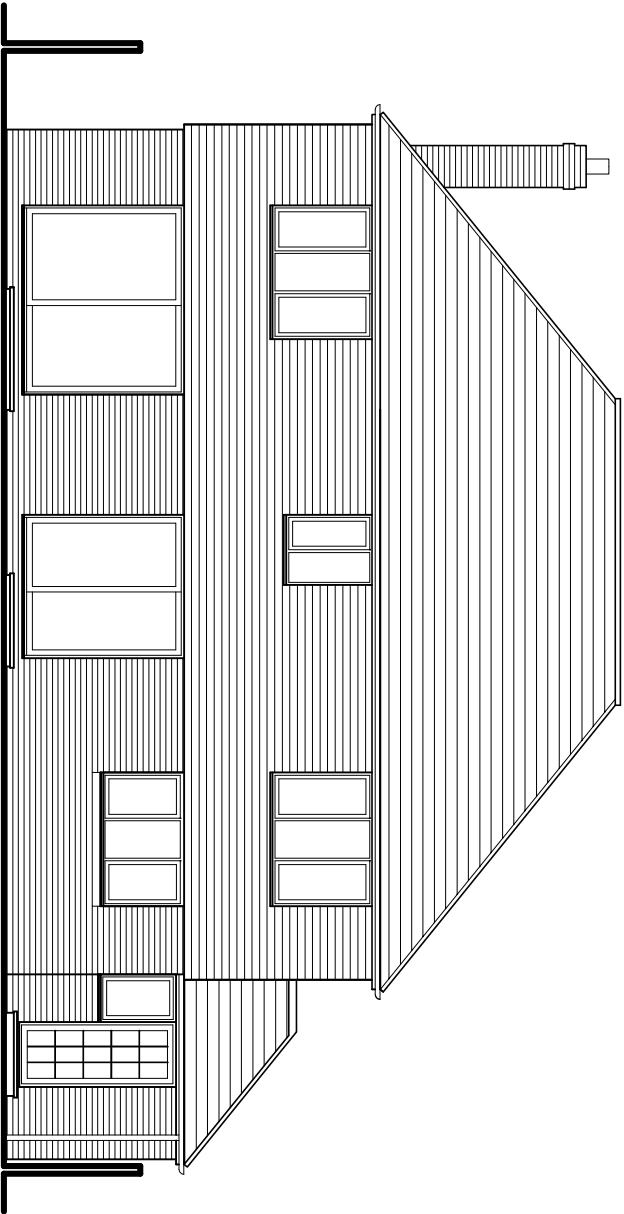

East (rear) elevation

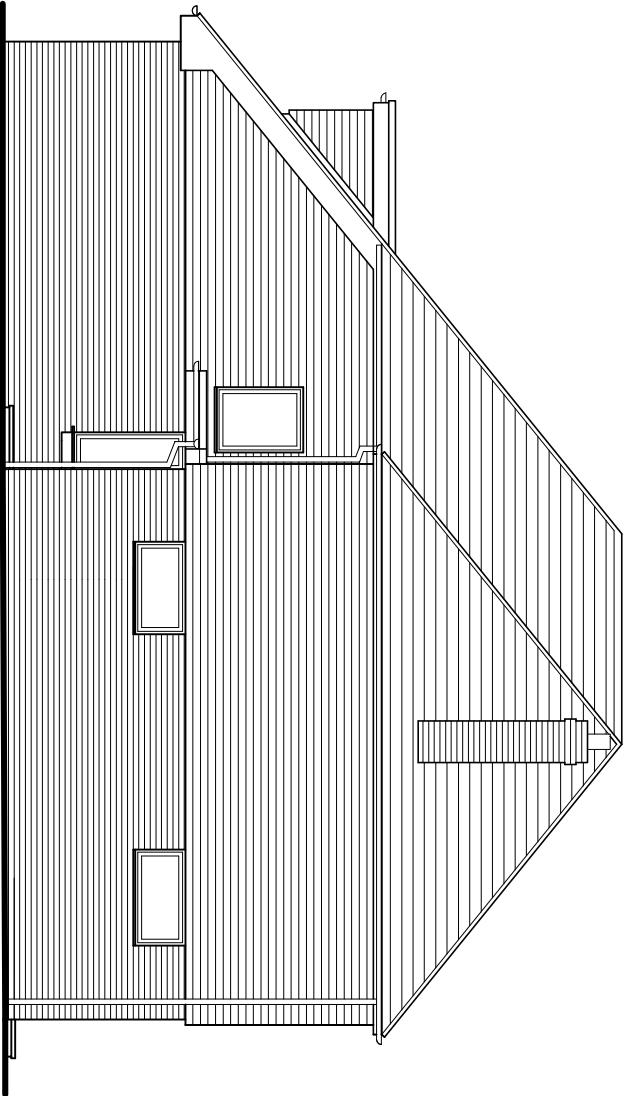


South (side) elevation

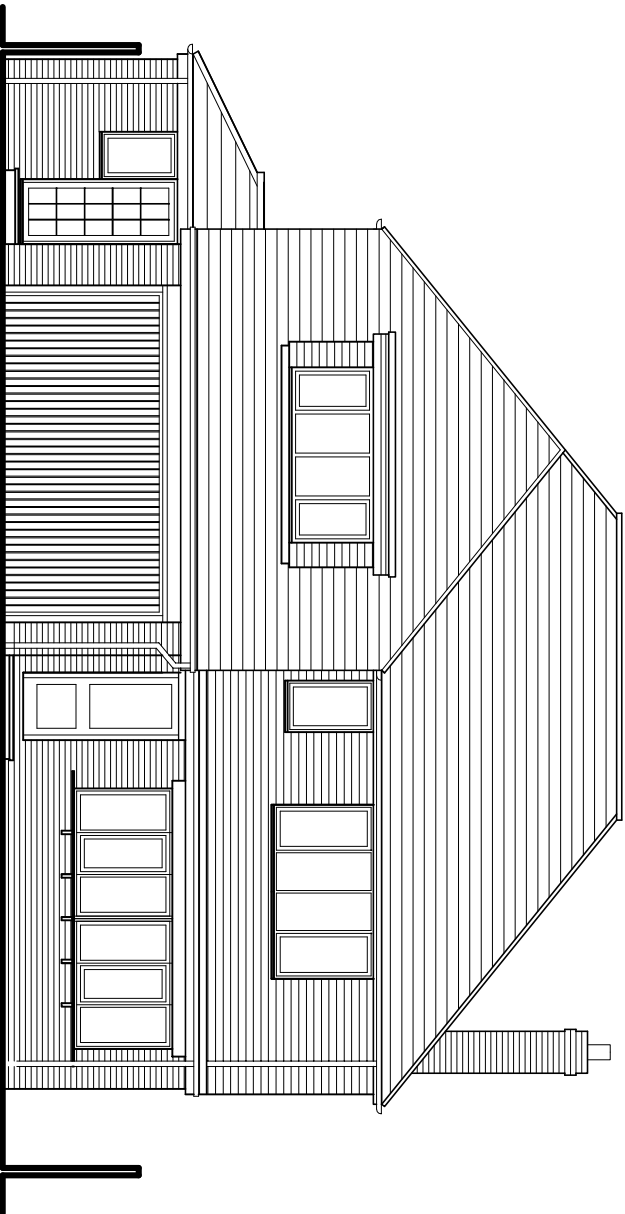

West (front) elevation

Existing elevations scale 1:100

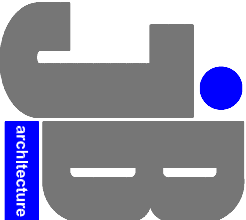

JIMMY BESSANT ARCHITECTURE
TEL: 01243 373620 M: 07769904282
E: jimmy@jb-architecture.co.uk
Web: www.jb-architecture.co.uk

For
MR & MRS WHITE

Project
PROPOSED EXTENSIONS & ALTERATIONS
AT 4 SILVER TREES
EMSWORTH,
PO10 7ST

Title
EXISTING ELEVATIONS

Date	Drawn	Scale	Checked
CT 2018	JB	1:100 @ A3	-
Job Number	Drawing Number	Revision	
228.18	42		