Existing Front Elevation
Scale 1:100

Existing Rear Elevation
Scale 1:100

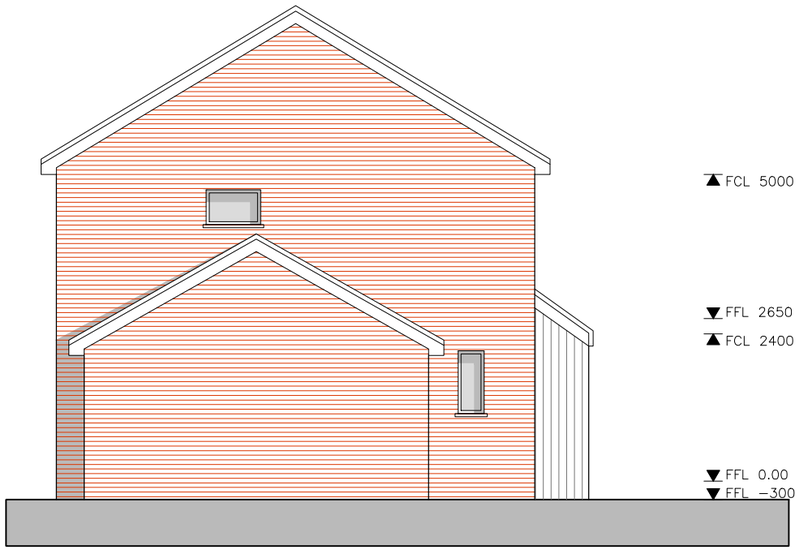

Existing Side Elevation
Scale 1:100

Rev	Date	Description	By	PM
A	16.08.18	First Issue	VB	JM

REVISIONS

0 1 1.5 2 3 4 5m

Design Team Studios LLP
Copyright Reserved
Check Dimensions on Site

© Crown copyright and database rights [2018]
Ordnance Survey 0100031673
© Local Government Information House Limited copyright and database rights [2018] 0100031673

DRAWING STATUS: Existing

REVISION: A

PROJECT
17 Kempton Park
Waterlooville Hampshire PO7 8NN

CLIENT
Dennis Wilkins and Gail Ballard

Scale @ A3: 1:100
Date : © Aug 2018
Drawn by : VB
Checked by : JM

DRAWING TITLE
Existing Elevations
-

DRAWING NUMBER:
385.E101_A

Design Team Studios
City Office (Design Drawn)
The Clock Tower, Great Southsea Street at Castle Road
Southsea, Portsmouth, Hants, PO5 3BY
Tel: 02392 837149
E: info@designteamstudios.com
W: www.designteamstudios.com