


61 The Brow, Widley - 3003.19.CC

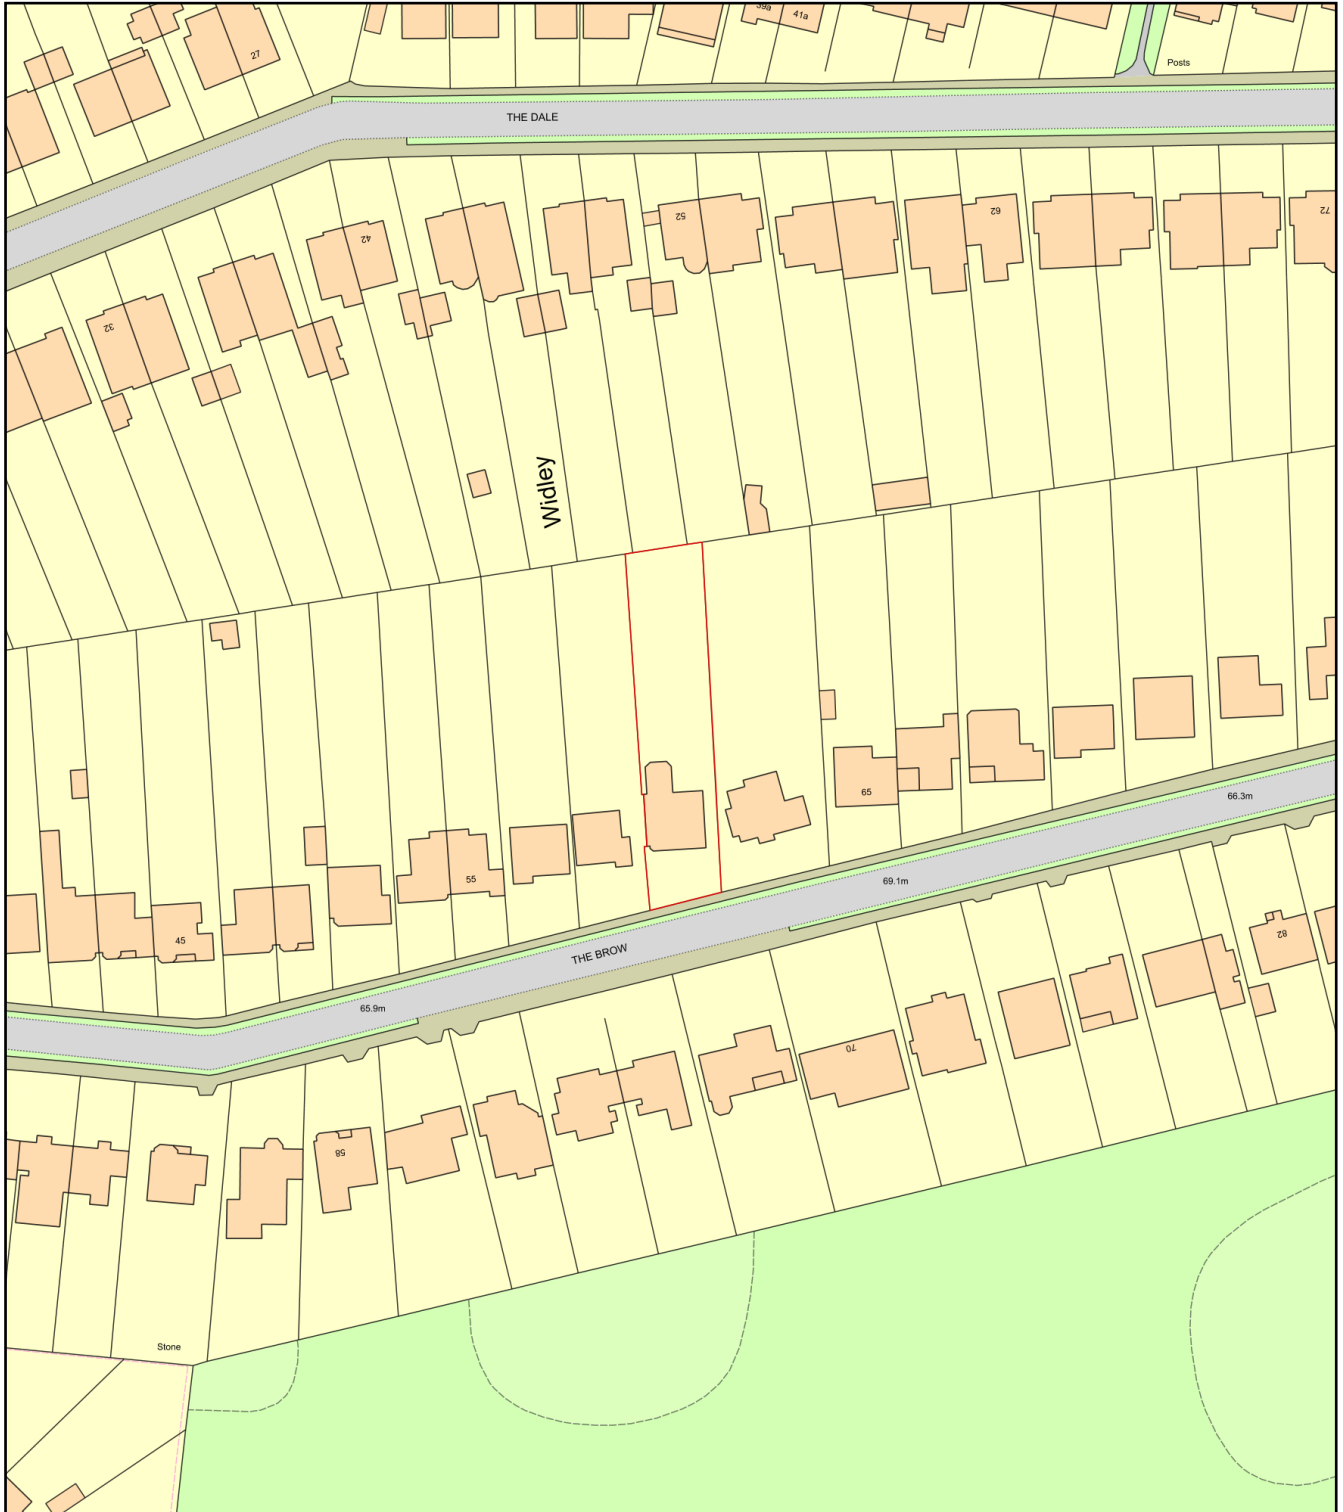

0 50
Metres



Plan Produced for: Mr A Derek

Date Produced: 20 Feb 2019

Plan Number/Project ID: TQRQM19051151646786

Scale: 1:1250 @ A4