



No.40 North Street, Havant, Portsmouth, Hampshire, PO9 1PT.


NOTES:
The contractor, sub-contractor or supplier, is to check all relevant dimensions, levels, existing services and structures before commencing the work. ANY DISCREPANCIES ARE TO BE BROUGHT TO THE ATTENTION OF THE ARCHITECTURAL DESIGNER, copied, traced, altered or reproduced without the express written permission of The Architectural Designer.

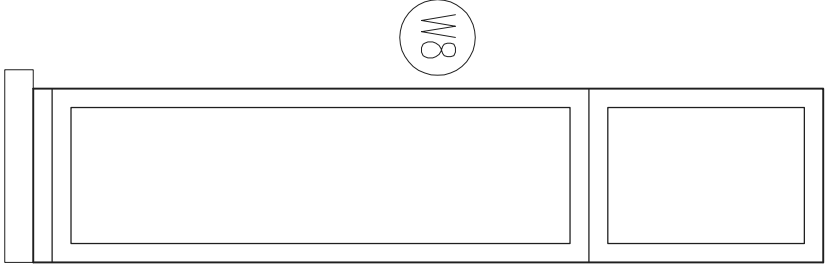


W8

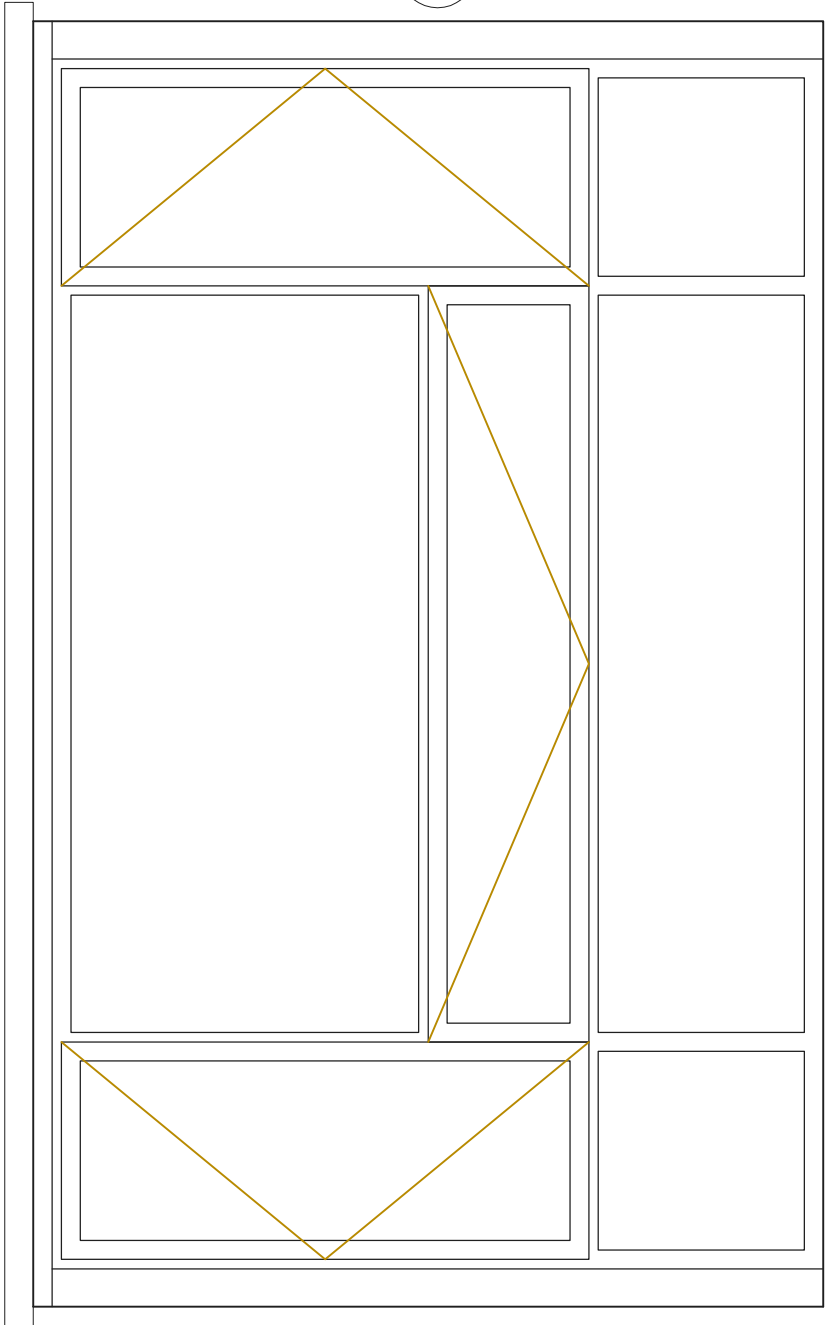


W9

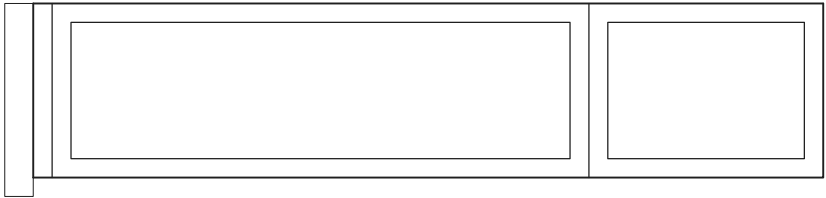


W10

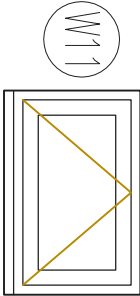


W11

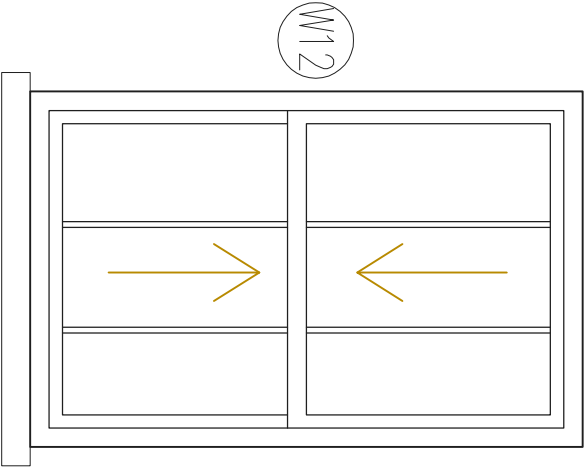


W12

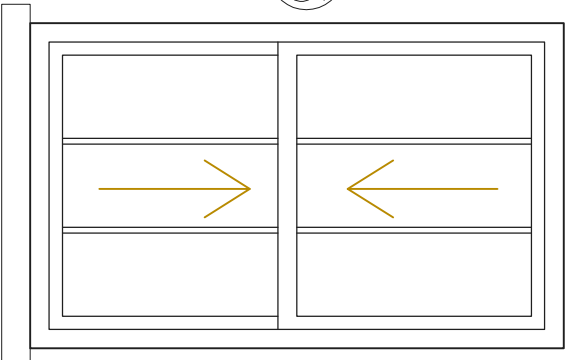


W13

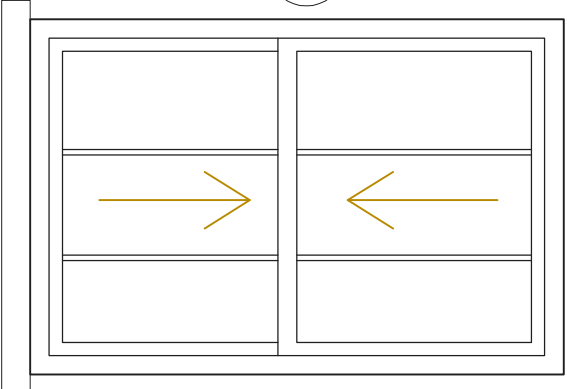

W14

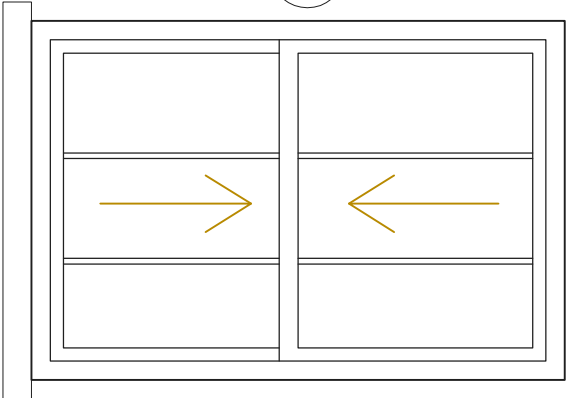

W15

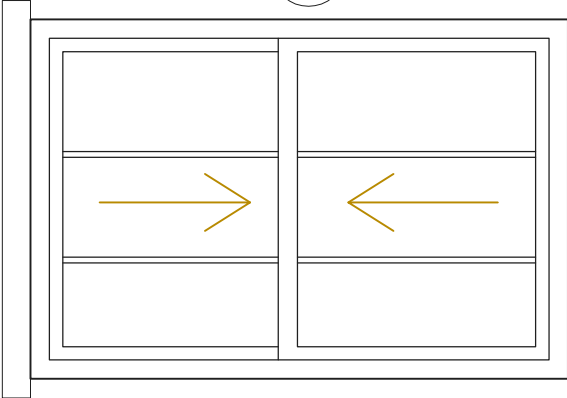

W16

L.M.D.
DESIGNS Ltd.
ARCHITECTURAL
& INTERIOR DESIGN

4 Foxcombe Close,
Swanmore,
Hampshire SO32 2UJ

Tel: 07876 712622
Email: Lmdrchitecture@aol.com

Job Title
**Proposed Works at No.40
North Street, Havant, Portsmouth, Hants, PO9 1PT.**
Client
Knightshrook Property Group Ltd.

Drawing Title
**Building Regulations
Window Elevations
Proposed Ground & First Floor**
CAD REF: 218750-40-North-St-Havant.dwg Scale 1:20
Drawn S.L.V. Amended Checked Date Jan '19
Job No. **218750** Drg. No. **806** Rev.

Proposed Ground & First Floor Window Elevations 1:20 @ A3