



NOTES

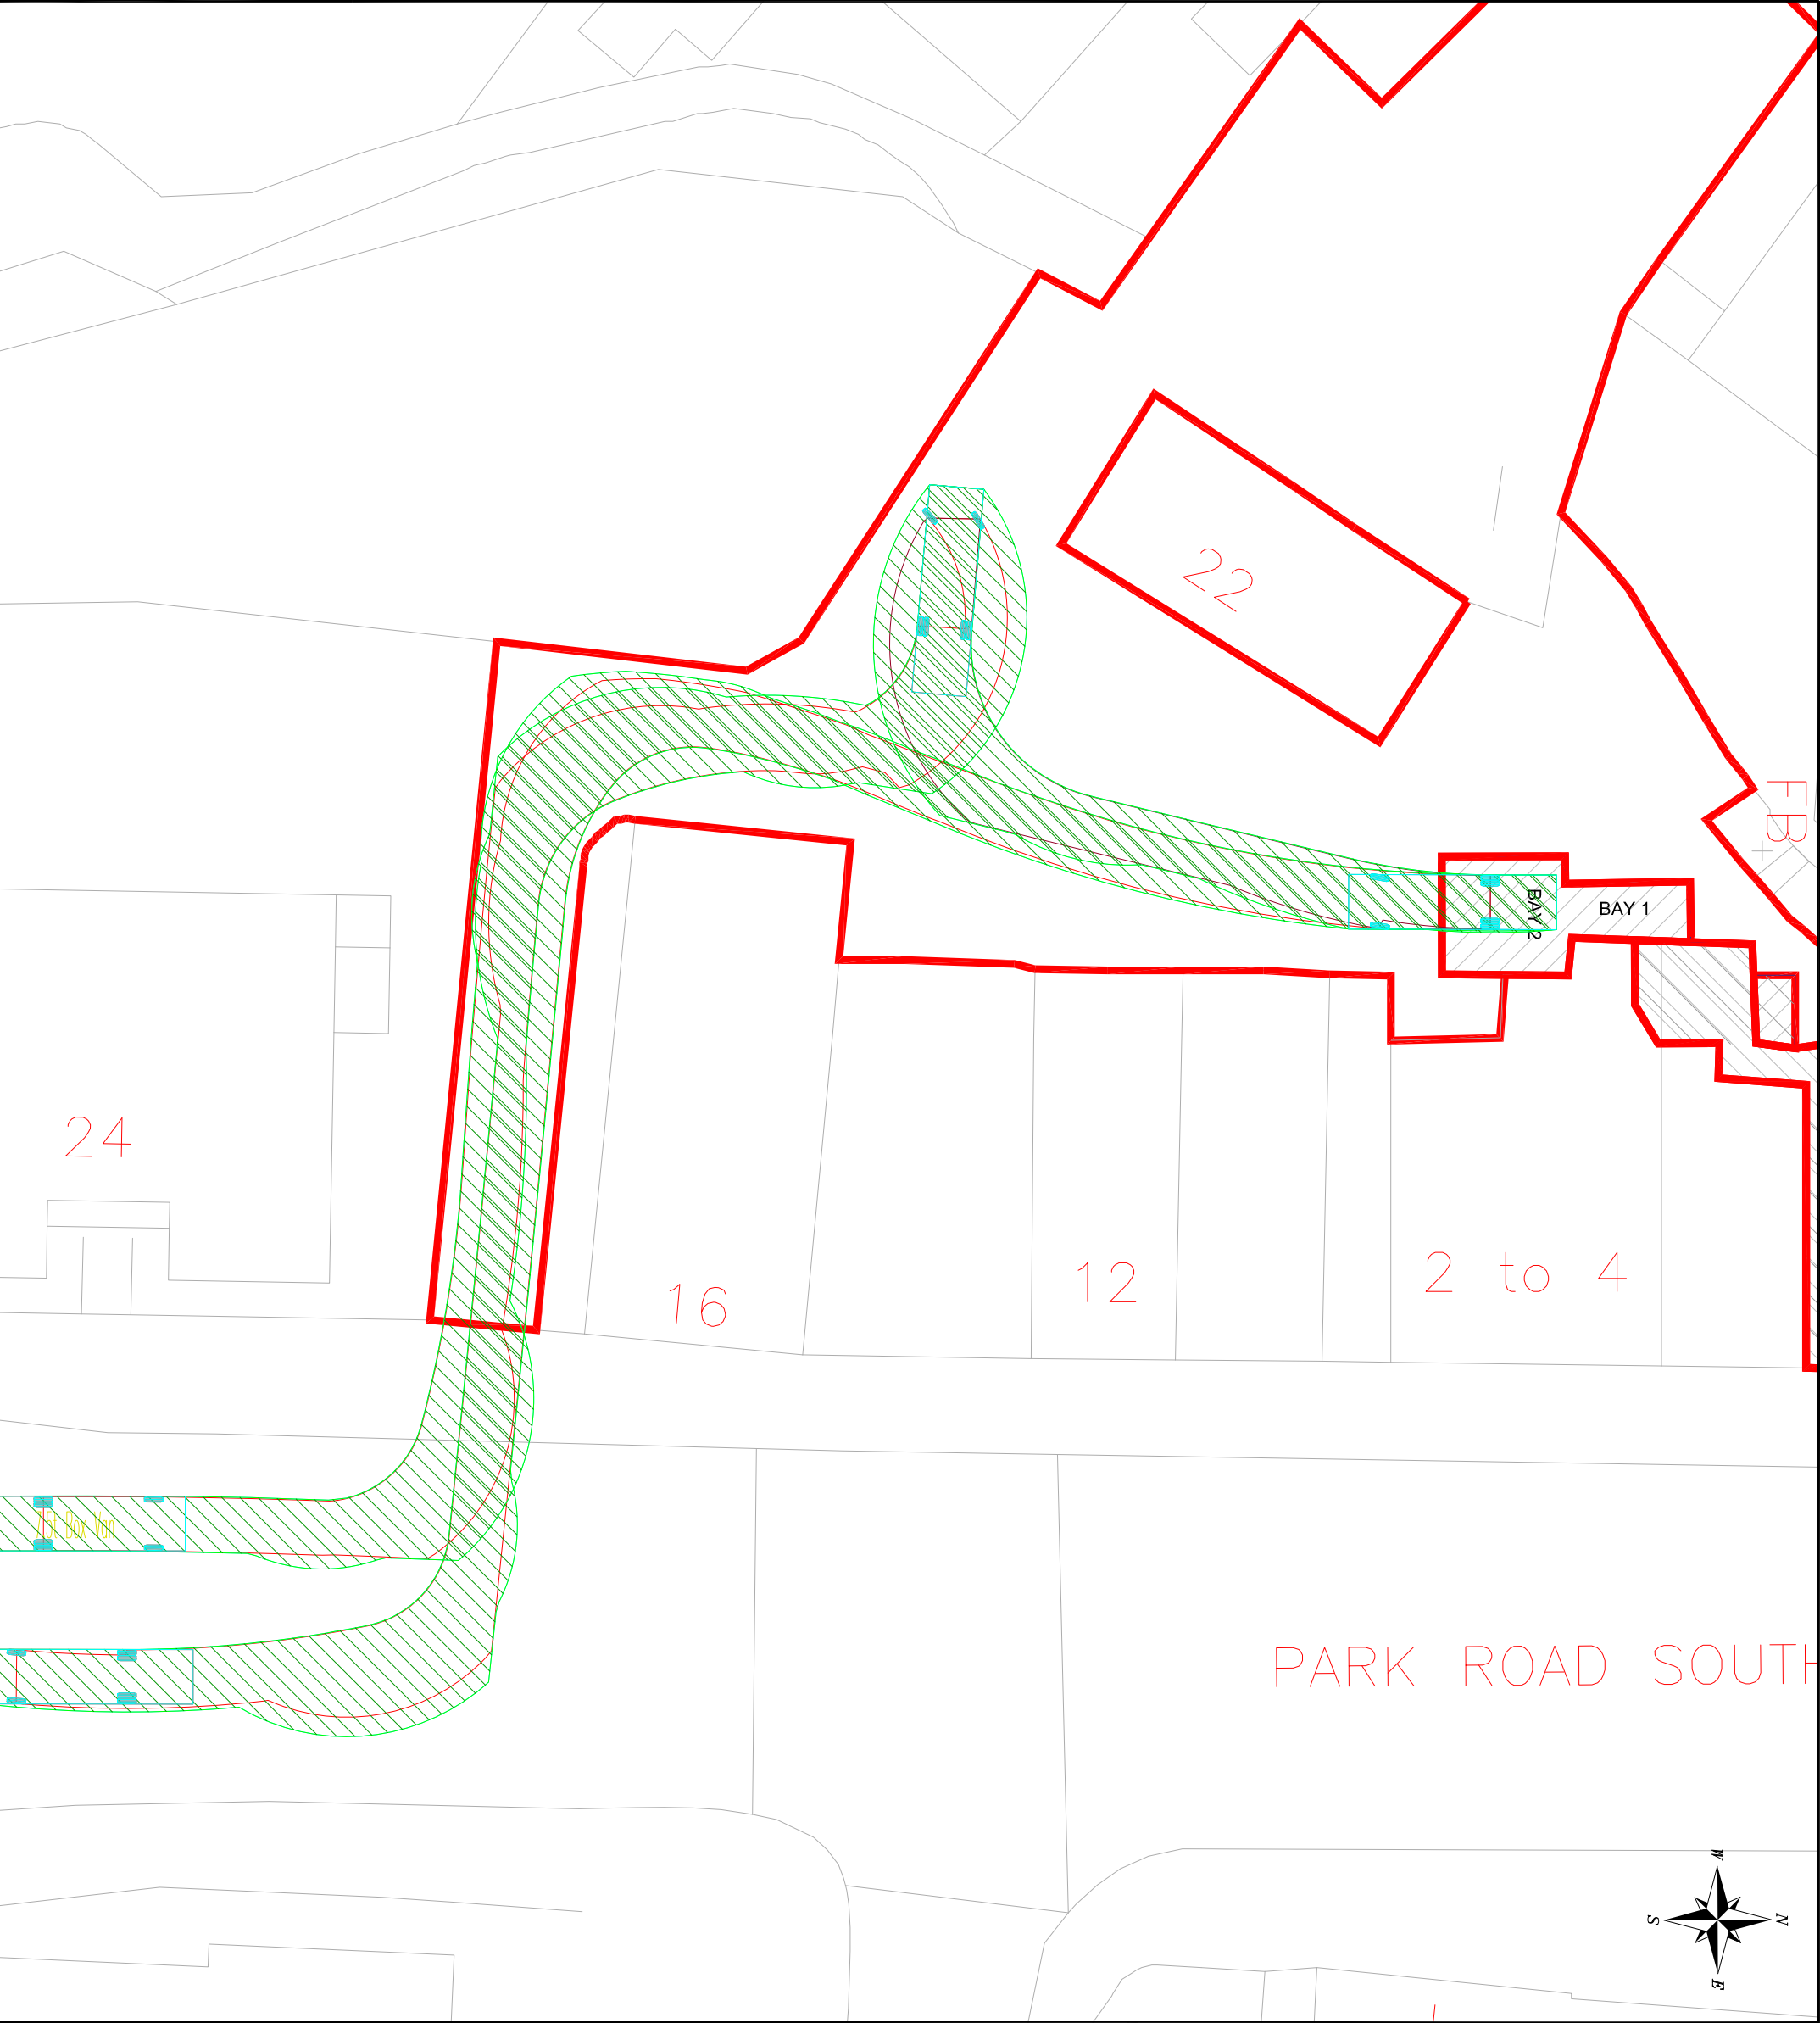

7.5t Box Van
Overall Length 8.01m
Overall Width 2.10m
Min Body Ground Clearance 0.351m
Track Width 2.064m
Lock to lock time 4.00s
Kerb to Kerb Turning Radius 7.400m

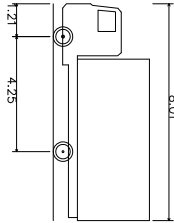

REV	DETAILS	DRAWN	CHECKED	DATE
1				

CLIENT:

GEO & R CARRELL
PROPERTIES LTD

PROJECT:

WEST STREET, HAVANT

DRAWING TITLE:

SWEPT PATH ANALYSIS

SCALE:

1:250 @ A3

DRAWN:

GM

CHECKED:

TSB

DATE:

JAN 19

Croft Transport Planning & Design

Hill Quays
9 Jordan Street
Manchester
M15 4PY

Email: info@crofts.co.uk
Tel: 0161 667 3746
Web: www.crofts.co.uk

DRAWING NUMBER:

2472-SP01

REVISION:

A



CROFT