



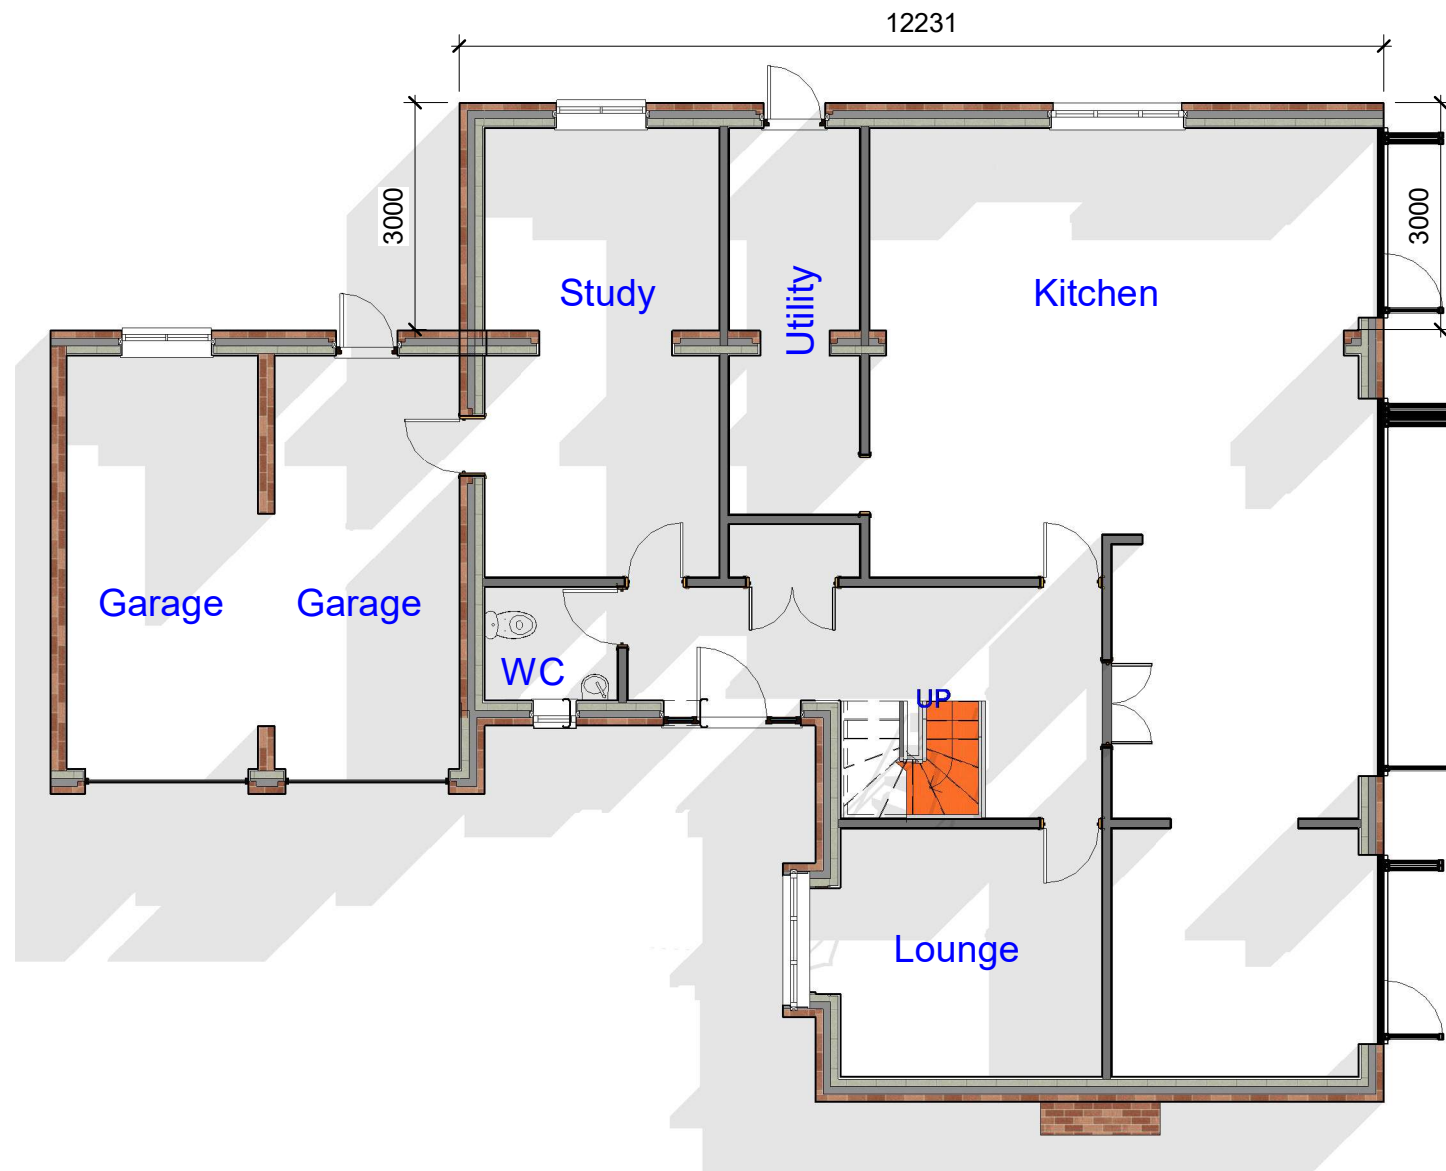


1 Ground Proposed
1 : 100

2 First Proposed
1 : 100

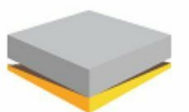

LJS Project Management
And Design

Email: LJSprojectmanagement@outlook.com
Mob: 07740488644

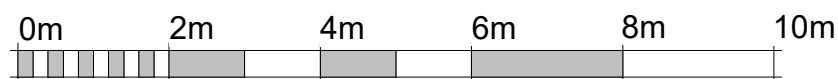

VISUAL SCALE 1:100 @ A3

No.	Description	Date

MR M Hepburn

384c Sea Front, Hayling Island, PO11
0BD

Proposed Ground & First Floor

Project number	Project Number	A102
Date	Issue Date	
Drawn by	Author	
Checked by	Checker	
Scale		1 : 100