


PHYSICAL SCALE IN METERS @ 1:1250

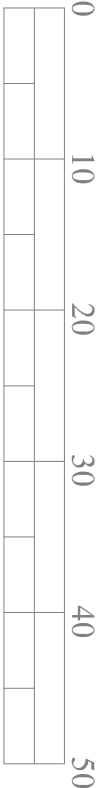


PHYSICAL SCALE IN METERS @ 1:500

NOTES:
This drawing has been produced solely for PLANNING/DESIGN.
Do not Scale from this Drawing except for planning purposes.
Any drainage shown is presumed and to be checked on site
before commencement of works.
This drawing is the copyright of Mf Designs Ltd.



Produced on 22 June 2018 from the Ordnance Survey National Geographic Database and incorporating surveyed revision available at this date.
This map shows the area bounded by 472152,105964, 472152,106106, 472294,106106, 472294,105964
Reproduction in whole or part is prohibited without the prior permission of Ordnance Survey.
Crown copyright 2018. Supplied by copra ltd trading as UKPlanningMaps.com a licensed Ordnance Survey partner (100054135).
Data licensed for 1 year, expiring 22 June 2019. Unique plan reference: v86/257574/351219

Location

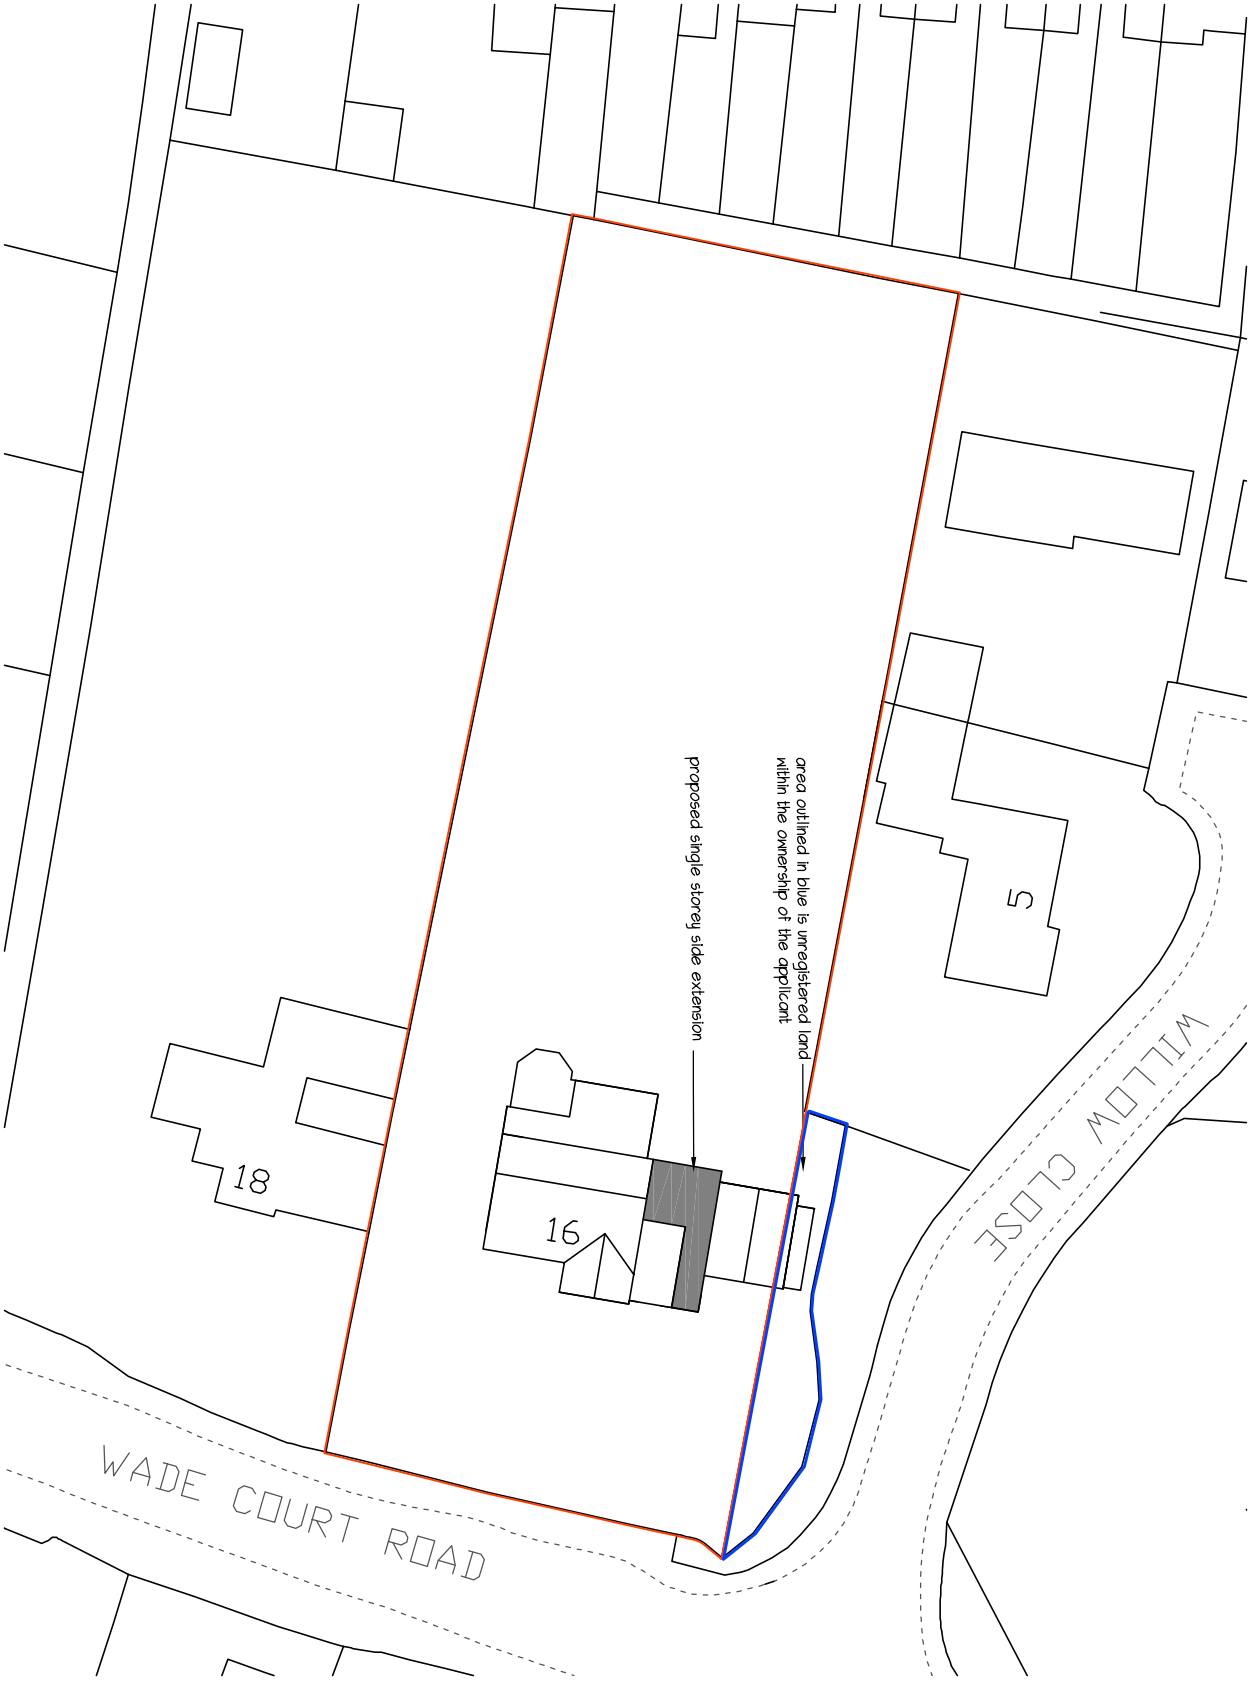

Block

A: 31/08/2018 - confirmed northern boundary and demarkation

mf designs ltd

Chartered Architects



36 Grove Road • Havant • Hampshire • PO9 1AR
Director: Martin Farrer RIBA • Co Registration No.4507379
e admin@mfdesigns.org.uk

Date: June 2018
Scale: 1:1250/500
Job No: 3200
Dwg No: P_03 A

EXTENSION & ALTERATIONS - 16 Wade Court Road, Havant, PO9 2SU