




HAVANT BOROUGH
COUNCIL
07 SEP 2018




SITE/LOCATION PLAN

Produced 06 Jun 2017 from the Ordnance Survey MasterMap (Topography) Database and incorporating surveyed revision available at this date.

The representation of a road, track or path is no evidence of a right of way. The representation of features as lines is no evidence of a property boundary.

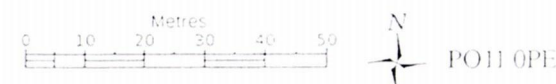

Supplied by: Latitude Mapping Ltd
Licence: © Crown Copyright and
database rights 2017 OS 100038864
Reference: 01131485
Centre coordinates: 472423 100350

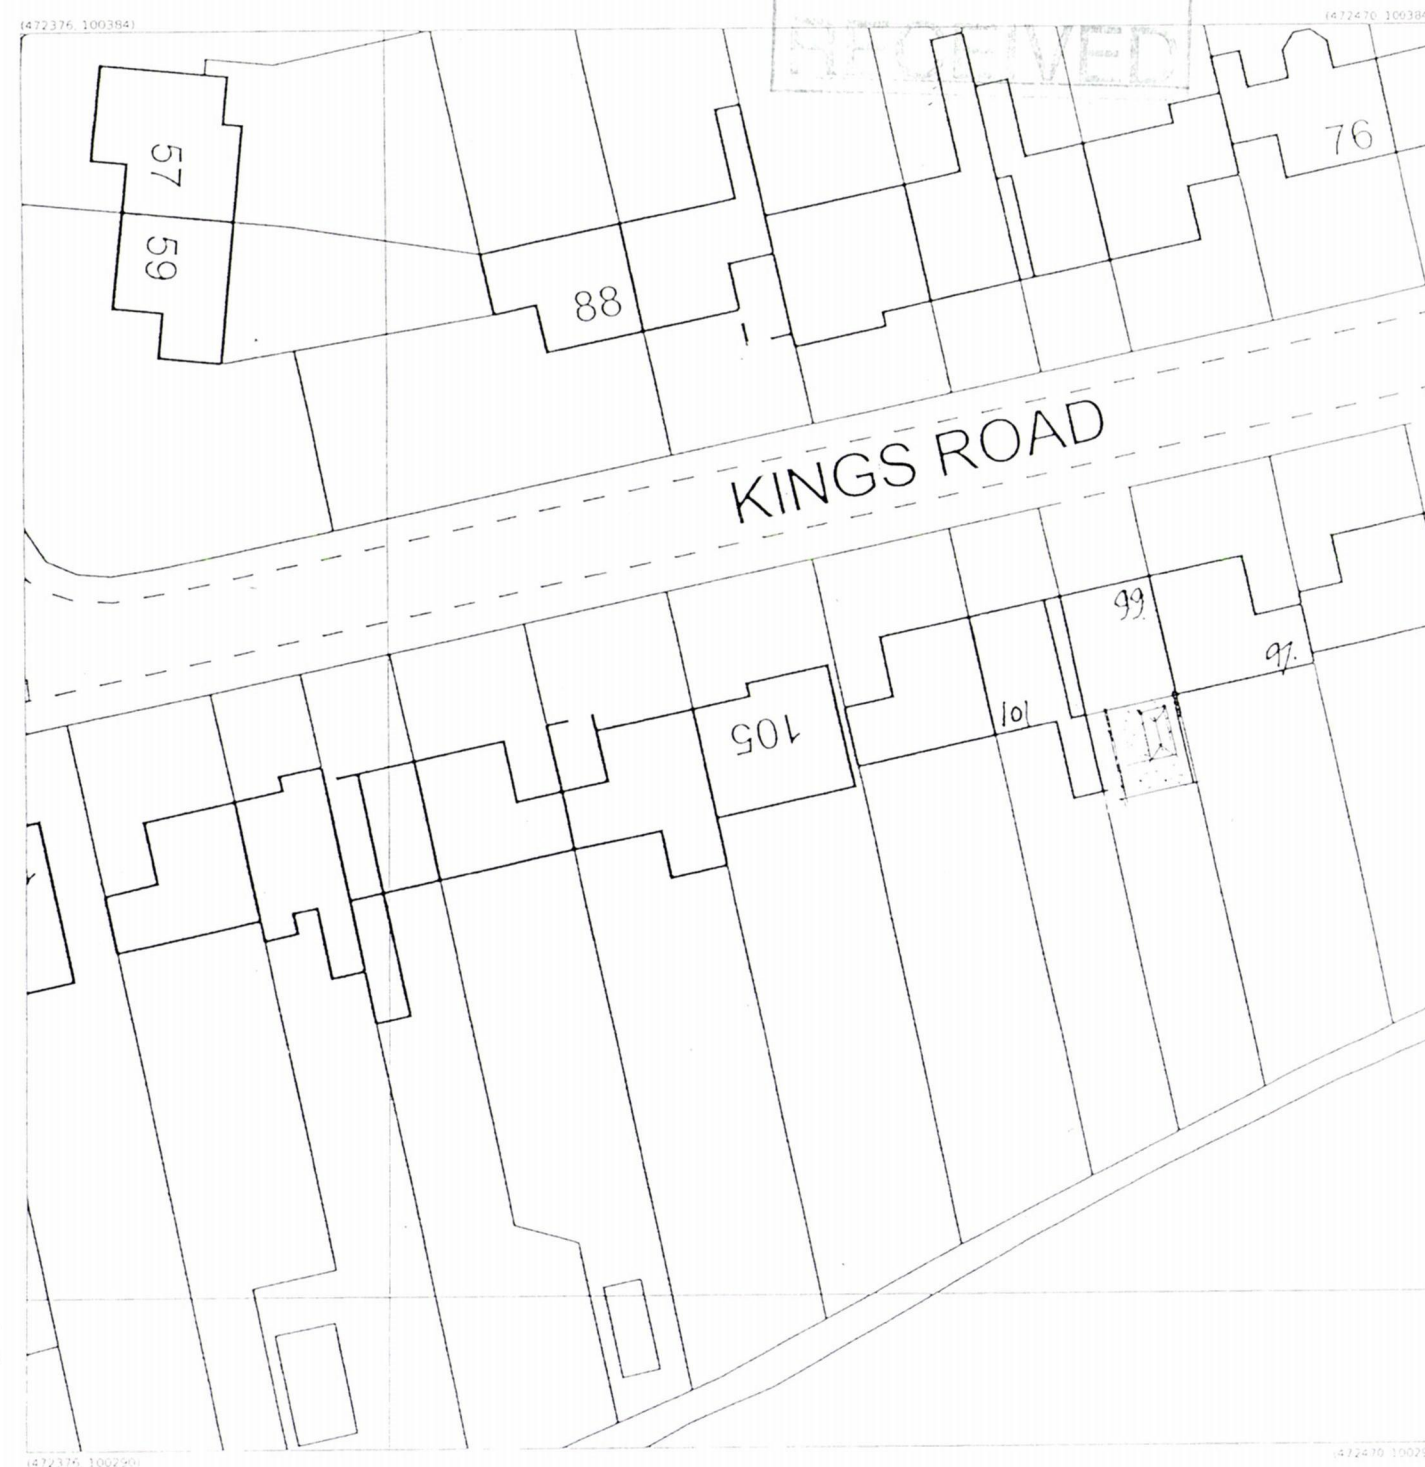

Produced 06 Jun 2017 from the Ordnance Survey MasterMap (Topography) Database and incorporating surveyed revision available at this date.

The representation of a road, track or path is no evidence of a right of way. The representation of features as lines is no evidence of a property boundary.



Supplied by: Latitude Mapping Ltd
Licence: © Crown Copyright and
database rights 2017 OS 100038864
Reference: 01131485
Centre coordinates: 472423 100337

**SINGLE STOREY REAR ADDITION
99, KINGS RD, HAYLING I. HANTS.
FOR MR& MRS D. PADMORE.**