




# EXISTING PLANS


Offices  
Ground Floor GIA: 228sqm  
First Floor GIA: 228sqm

rev: date: note:

This drawing reproduced from original plans by Martin Moyse (August 2003) with his approval

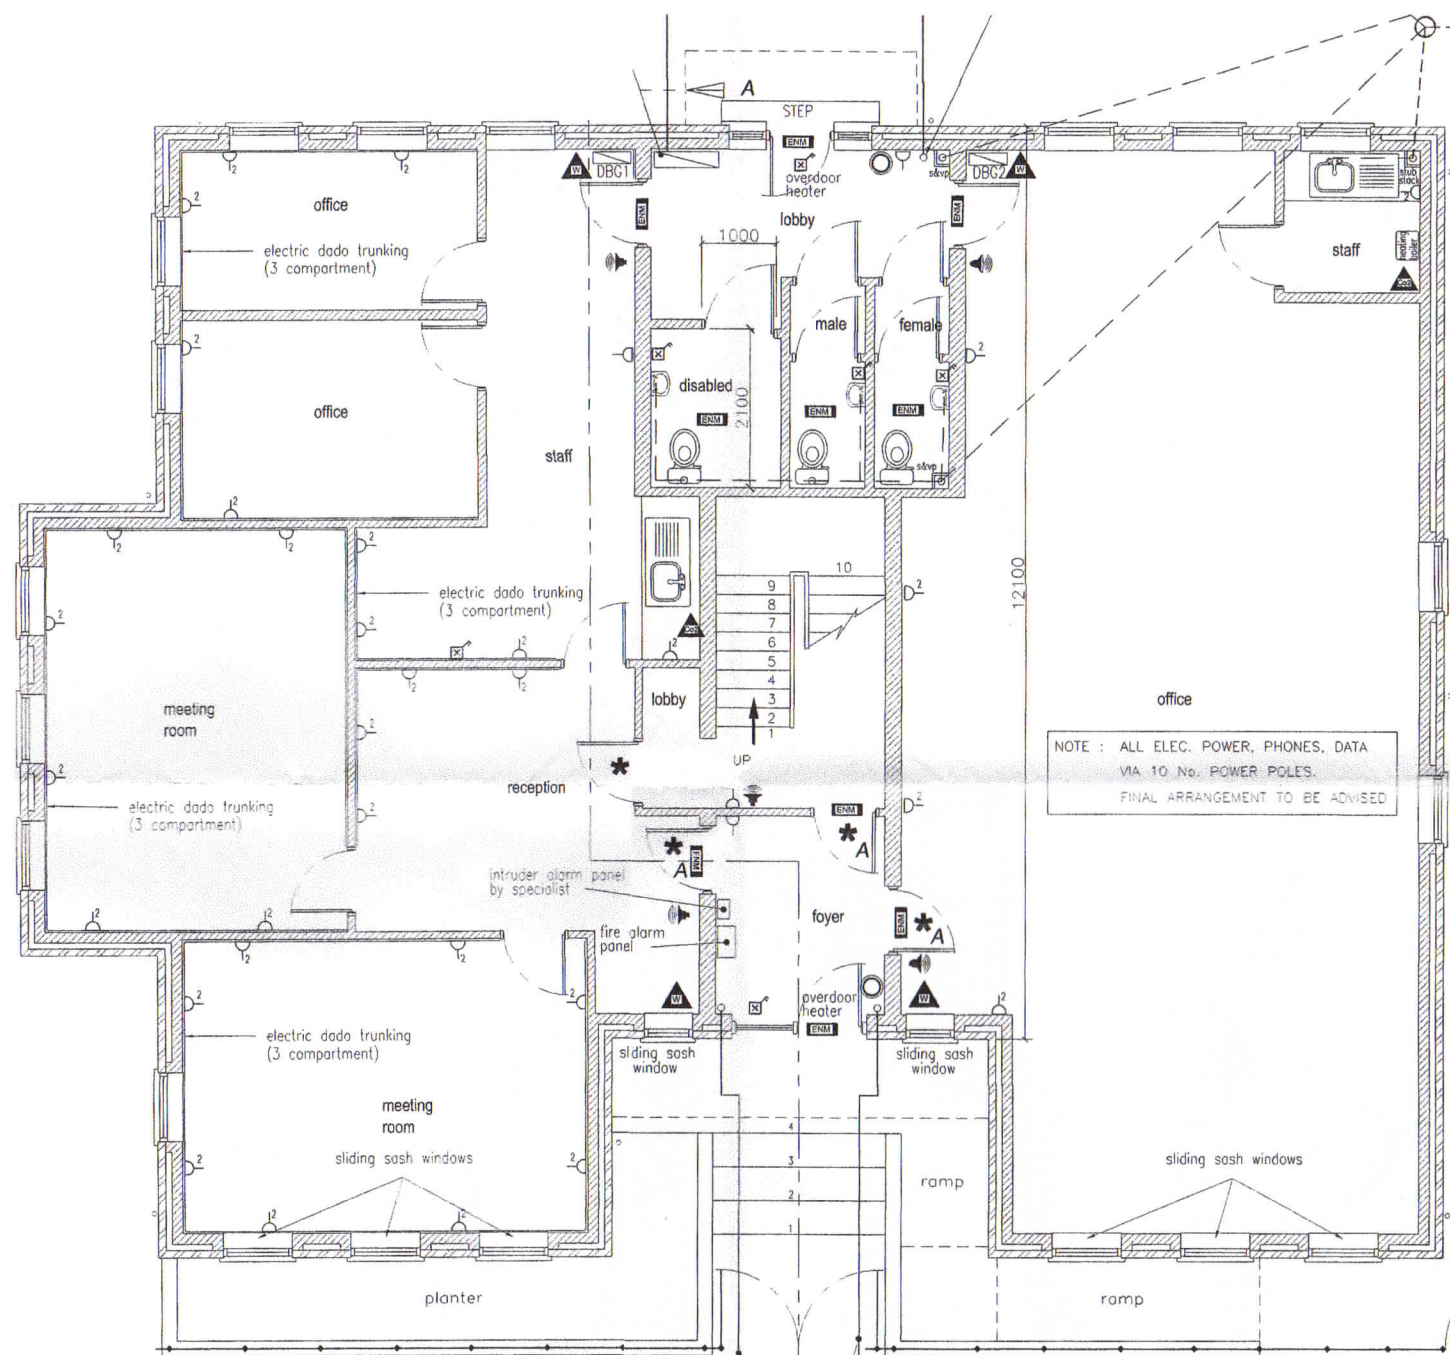

Ground Floor Plan 1:100

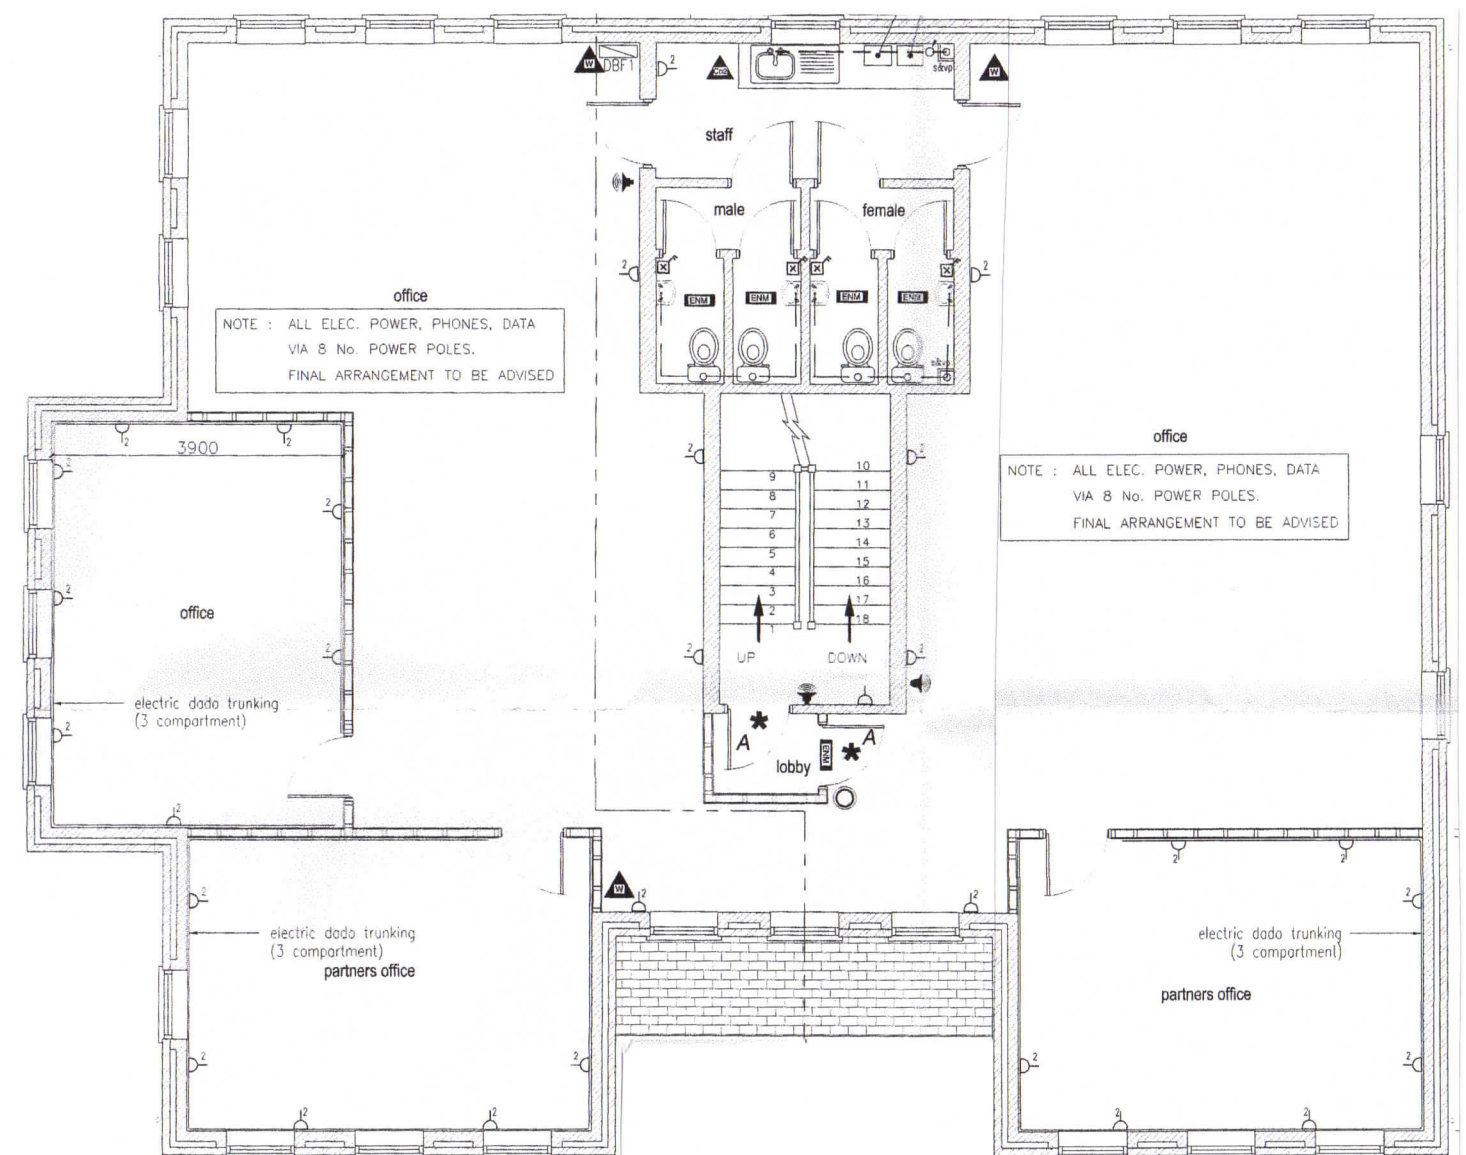

First Floor Plan