


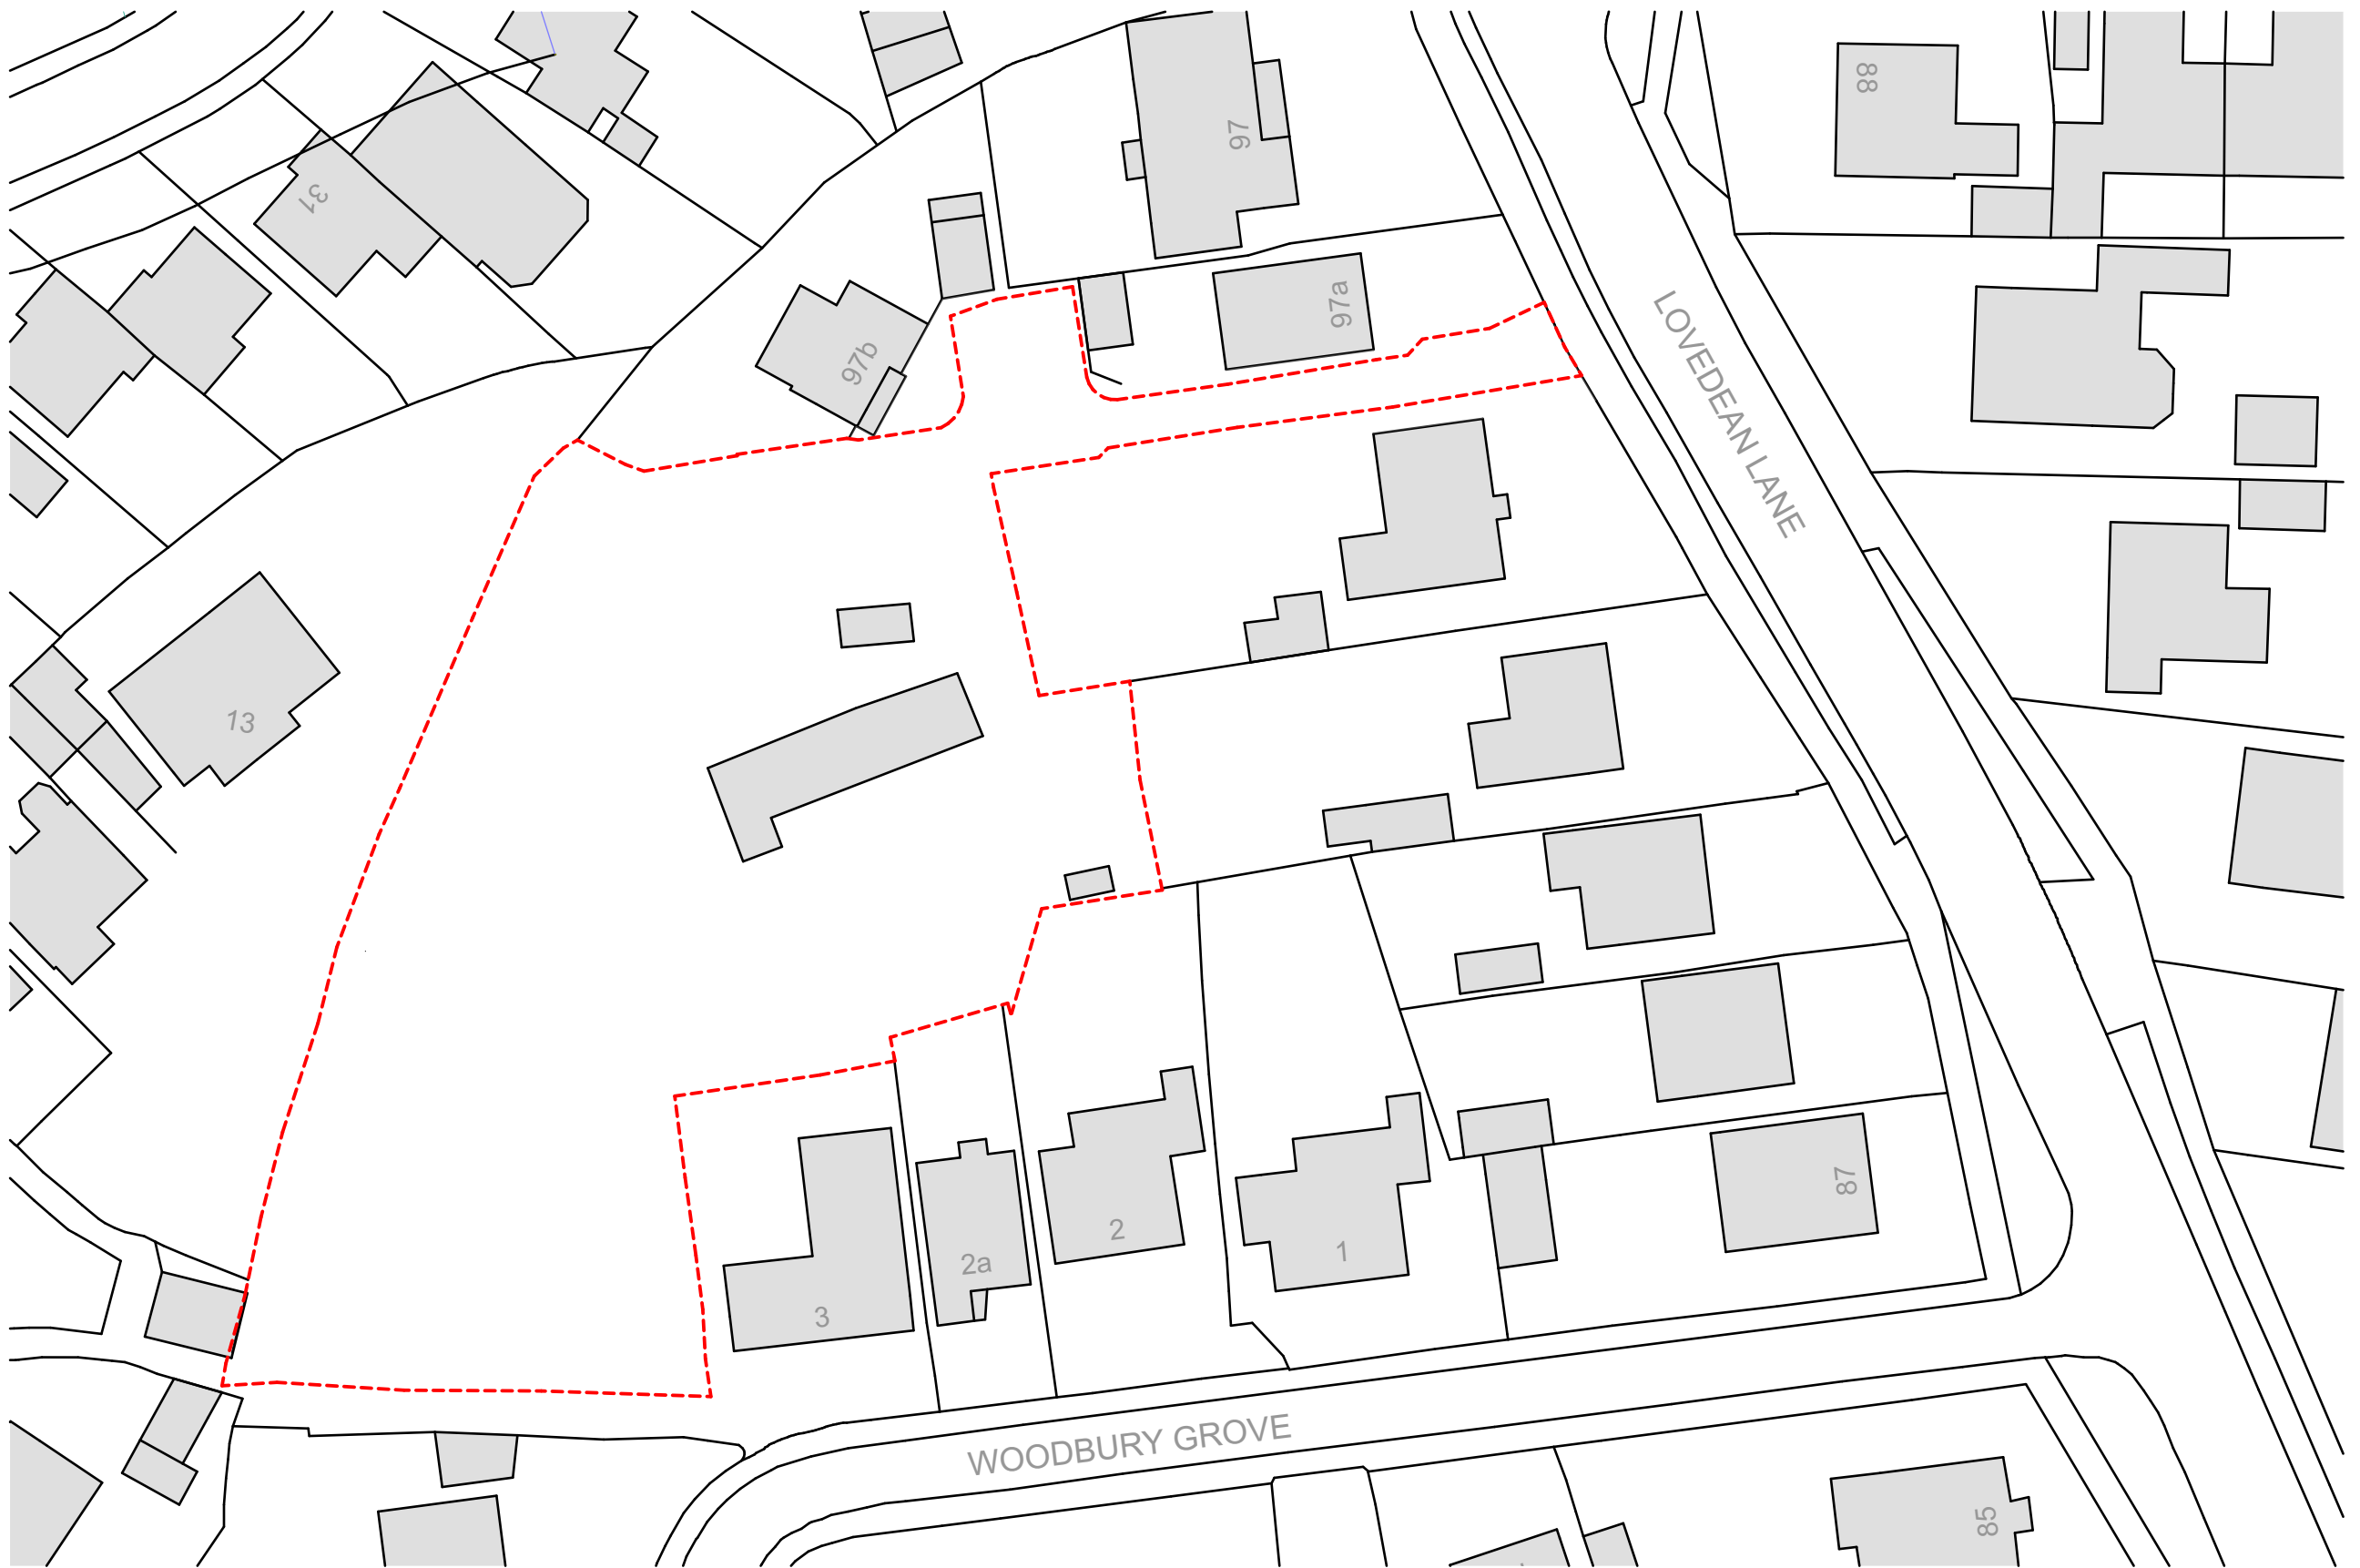

Ordnance Survey, (c) Crown Copyright 2018. All rights reserved. Licence number 100022432

Revisions	Date	Description	Approved
A	18.08.17	Updated from DTM feedback	AH/CK

**National
Regional
Property
Group**

Project Title
Lovedean Lane
Document Title
Location Plan
Drawing Scale / Sheet Size
1:500 @ A3
Drawing Status
For Planning

Date
July 2018
Drawn by / Checked by
AH / CK
Client:
National & Regional
Drawing Number / Revision
18.065.100A

HGP
ARCHITECTS
Furzehall Farm
Wickham Road, Fareham
Hampshire, PO16 7JH
01329 283225
email@hgp-architects.co.uk