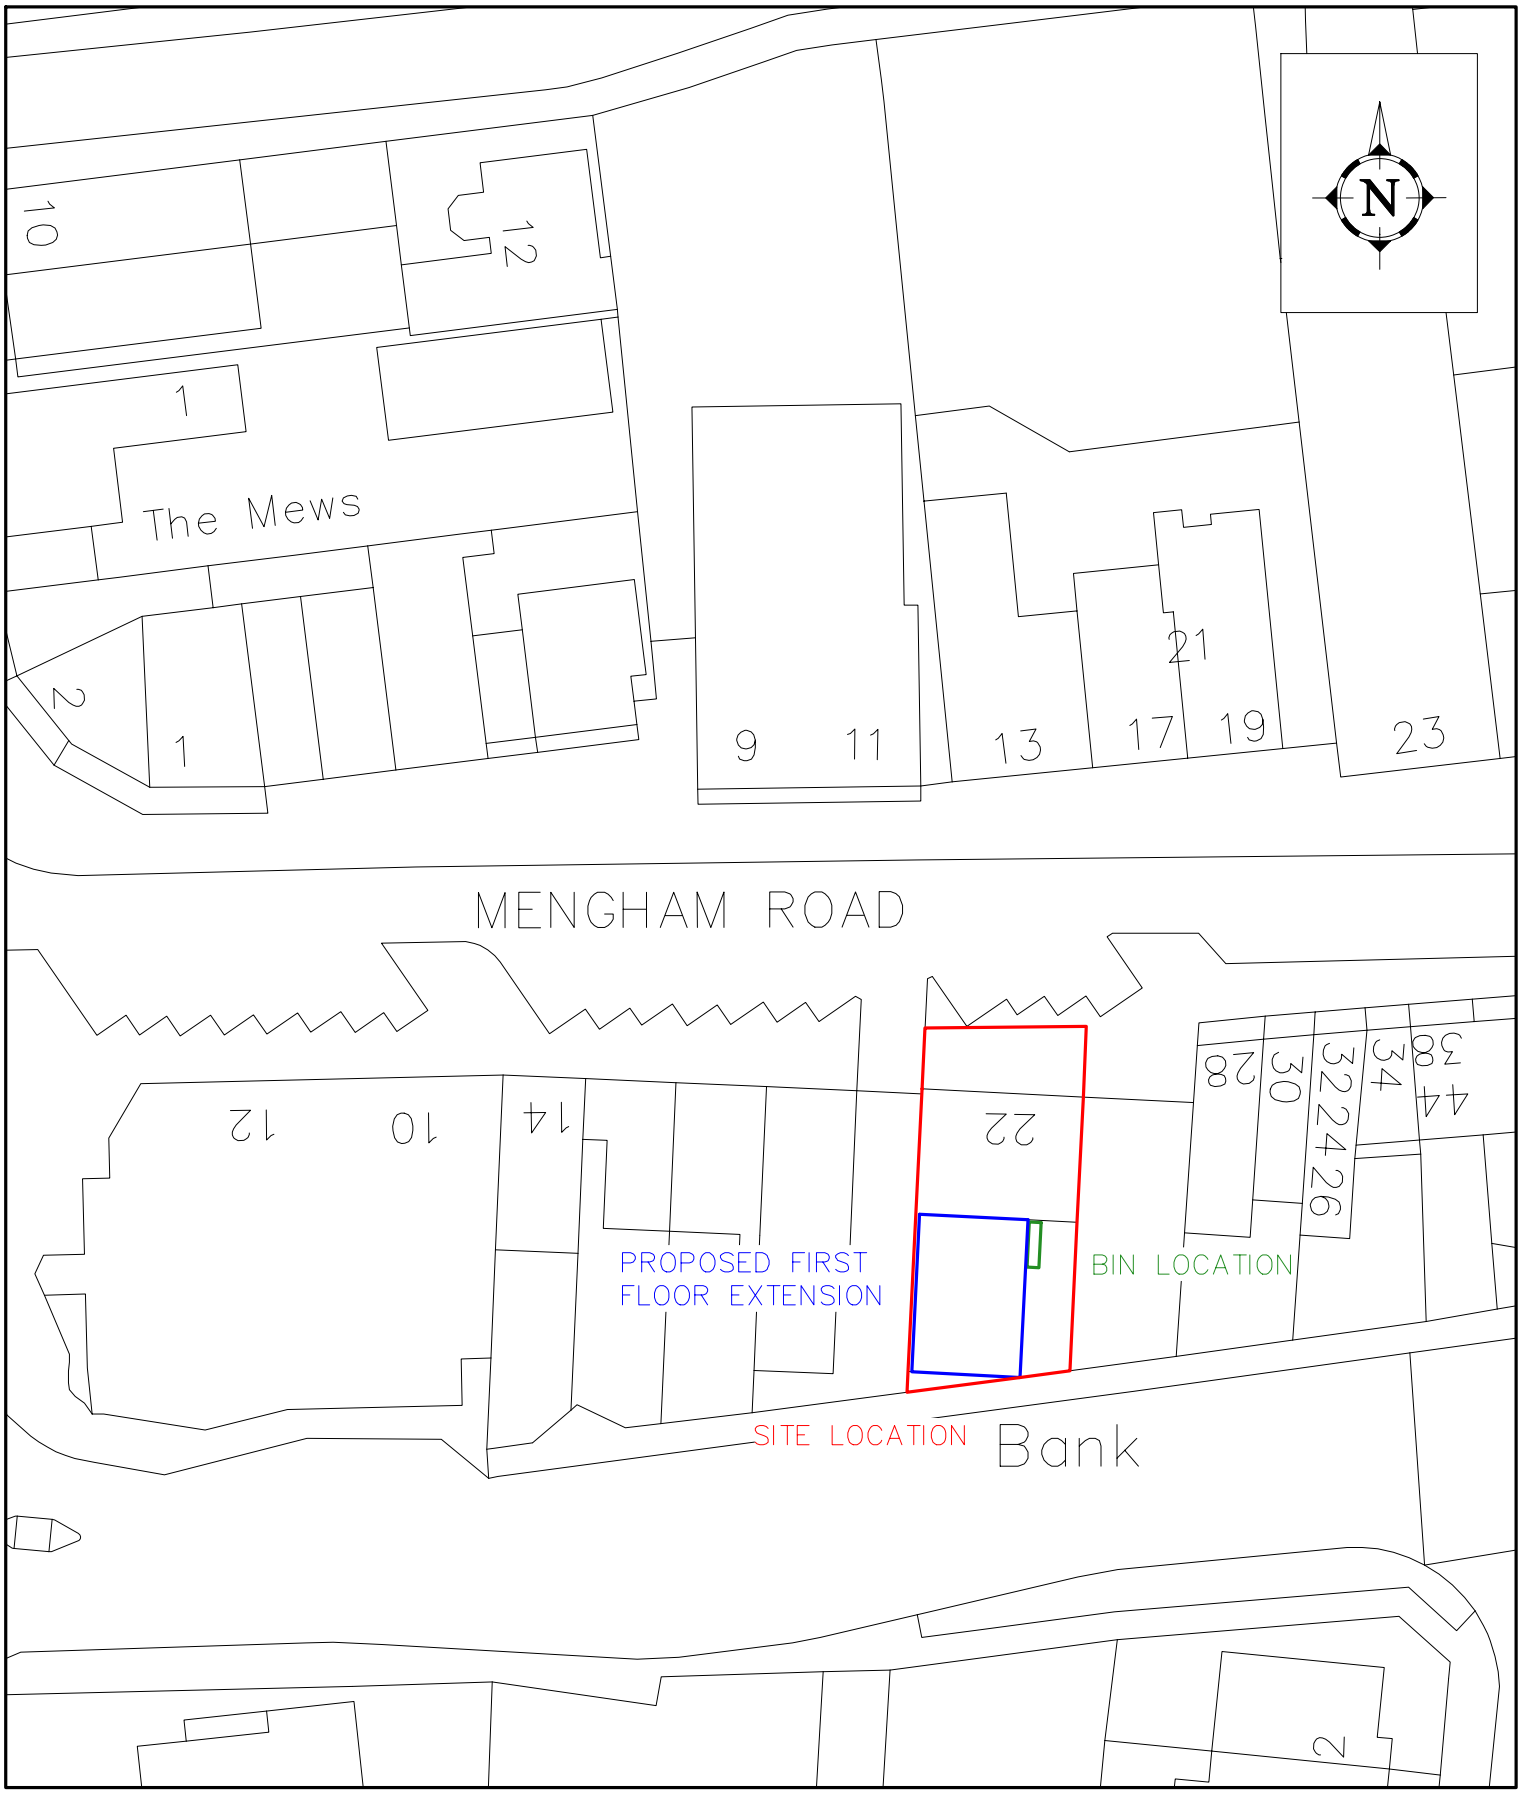

BLOCK PLAN

10 20 30 Metres

Trueplan (UK) Ltd
Mount Pleasant House
2-4 Lonsdale Gardens
Tunbridge Wells
Kent TN1 1HJ

22 Mengham Road, Hayling Island,
Hampshire, PO11 9BH

Scale 1:500 @A4
Drawing no: 38386-2
Drawn on: 13/11/2018
Revision 0