


FRONT/SIDE AND REAR ADDITIONS.
70, BOSMERE GRDS, EMSWORTH, HANTS
FOR MR & MRS A. STILLMAN.

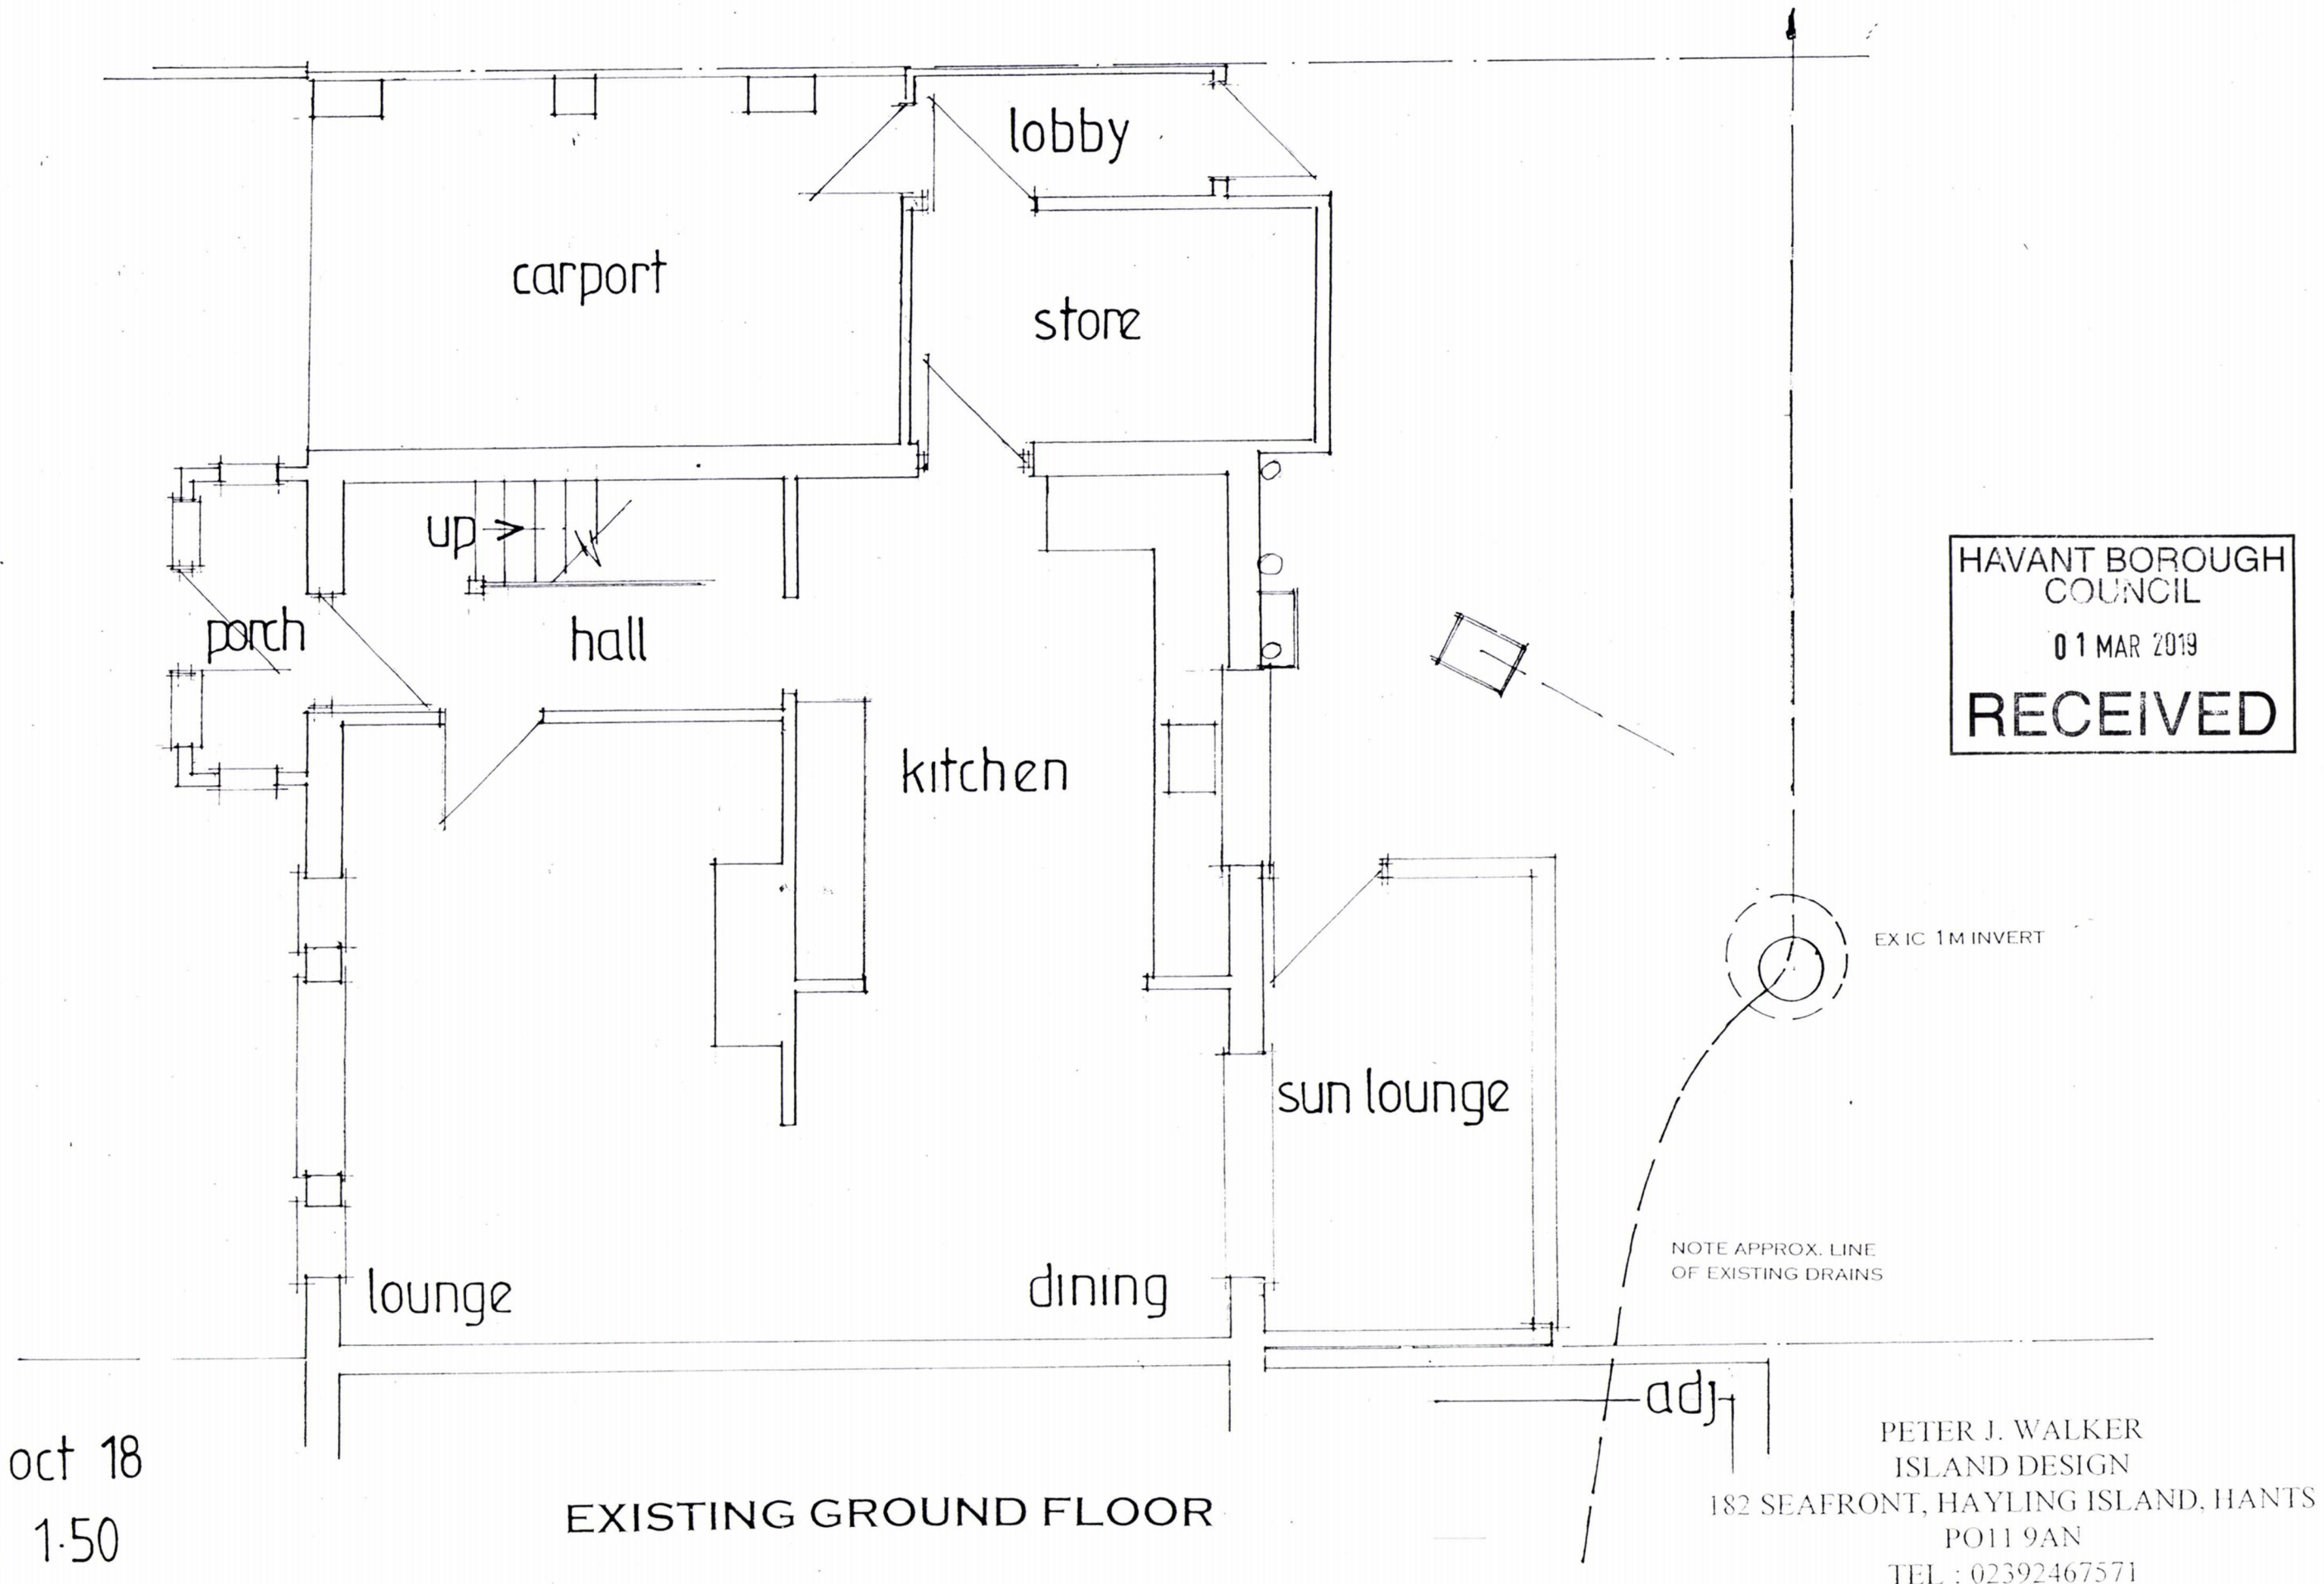

date oct 18
scale 1:50

EXISTING GROUND FLOOR