


SITE/LOCATION PLAN



Produced 22 Sep 2015 from the Ordnance Survey MasterMap (Topography) Database and incorporating surveyed revision available at this date.


The representation of a road, track or path is no evidence of a right of way. The representation of features as lines is no evidence of a property boundary.

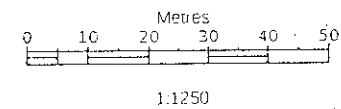

Supplied by: Latitude Mapping Ltd
Licence: © Crown Copyright and database rights 2015 OS 100038864
Reference: Q1907633
Centre coordinates: 471568 99740


PROPOSED ADDITIONS AND NEW STORE 51, FATHOMS REACH, HAYLING I. HANTS FOR MR & MRS B. ATKINS

AMENDED DEC 2018

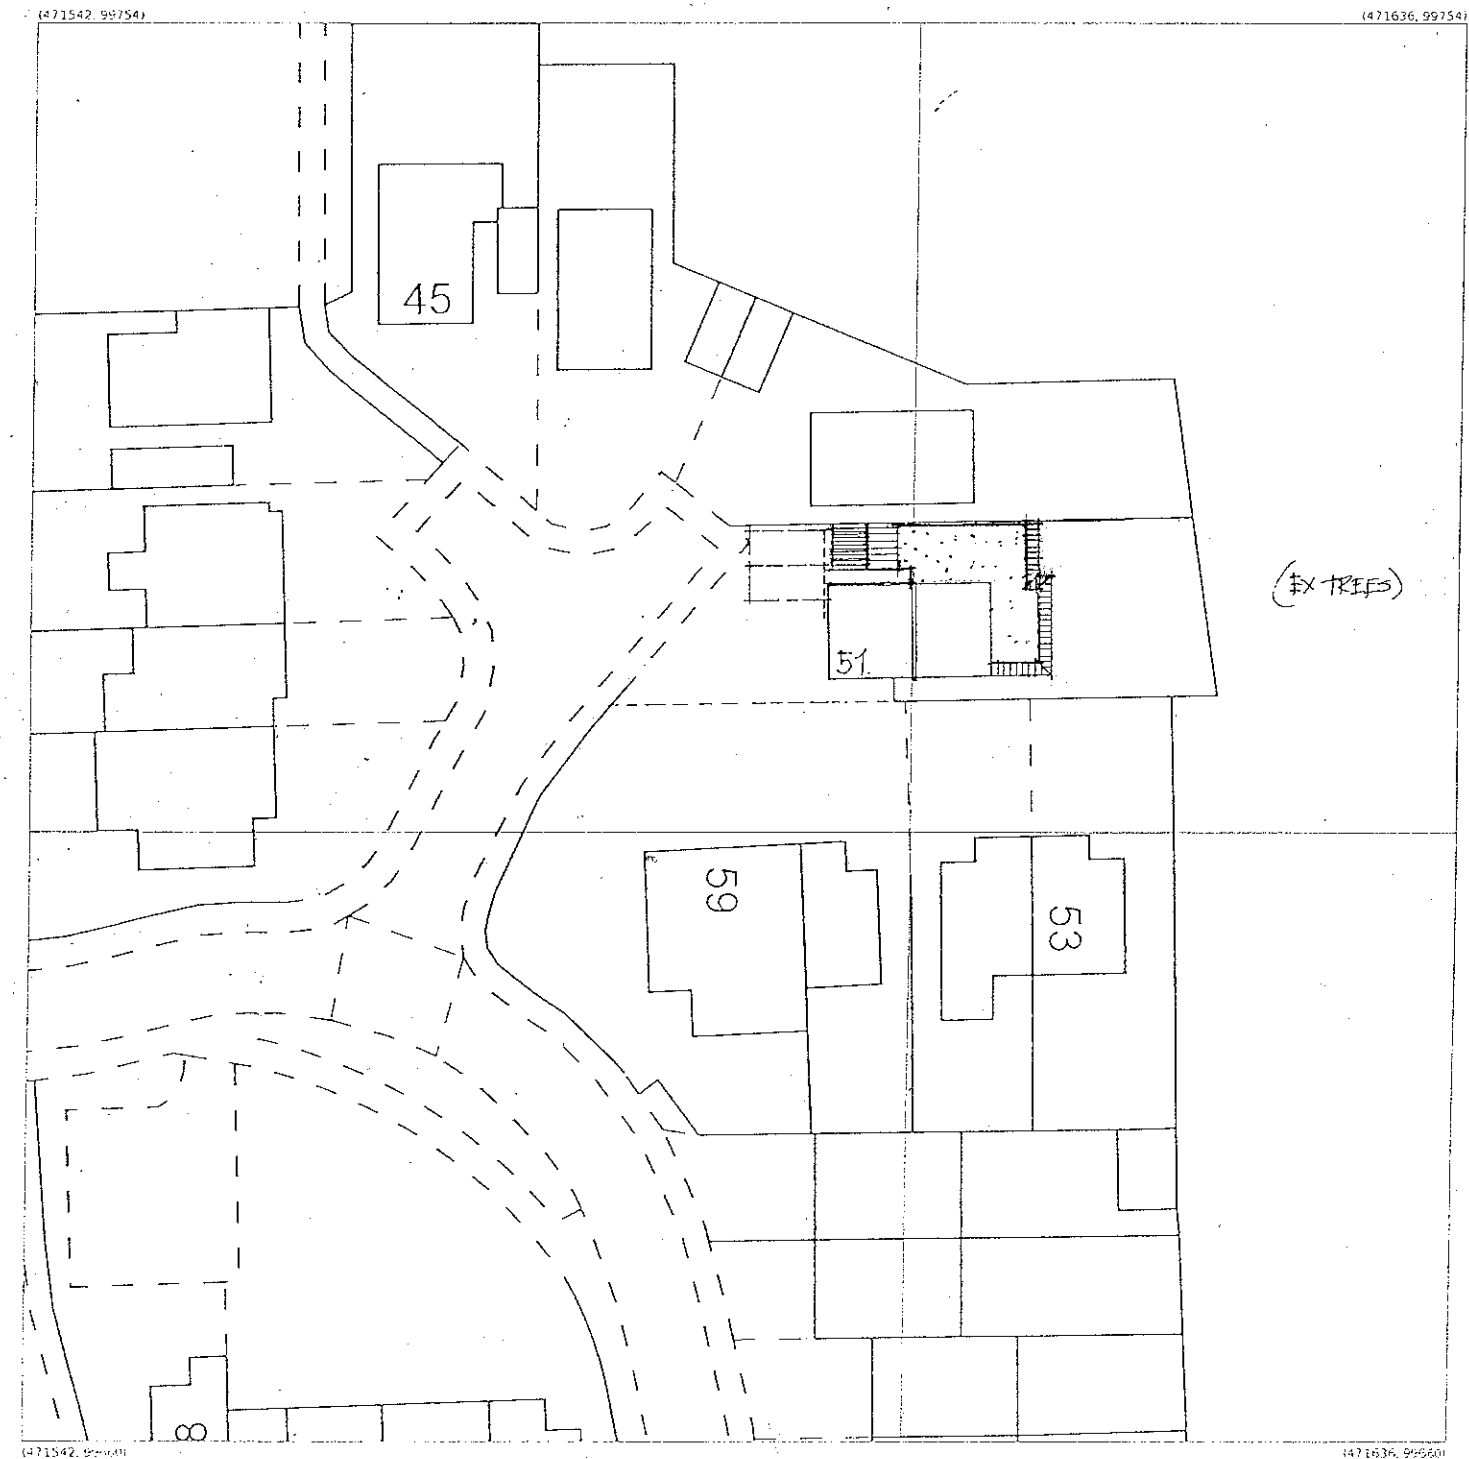

Produced 24 Sep 2018 from the Ordnance Survey MasterMap (Topography) Database and incorporating surveyed revision available at this date.

The representation of a road, track or path is no evidence of a right of way. The representation of features as lines is no evidence of a property boundary.

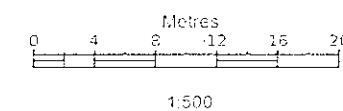

Supplied by: Latitude Mapping Ltd
Licence: © Crown Copyright and database rights 2018 OS 100038864
Reference: Q1265817
Centre coordinates: 471589 99707

51, FATHOMS REACH, HAYLING ISLAND
PO11 0RR