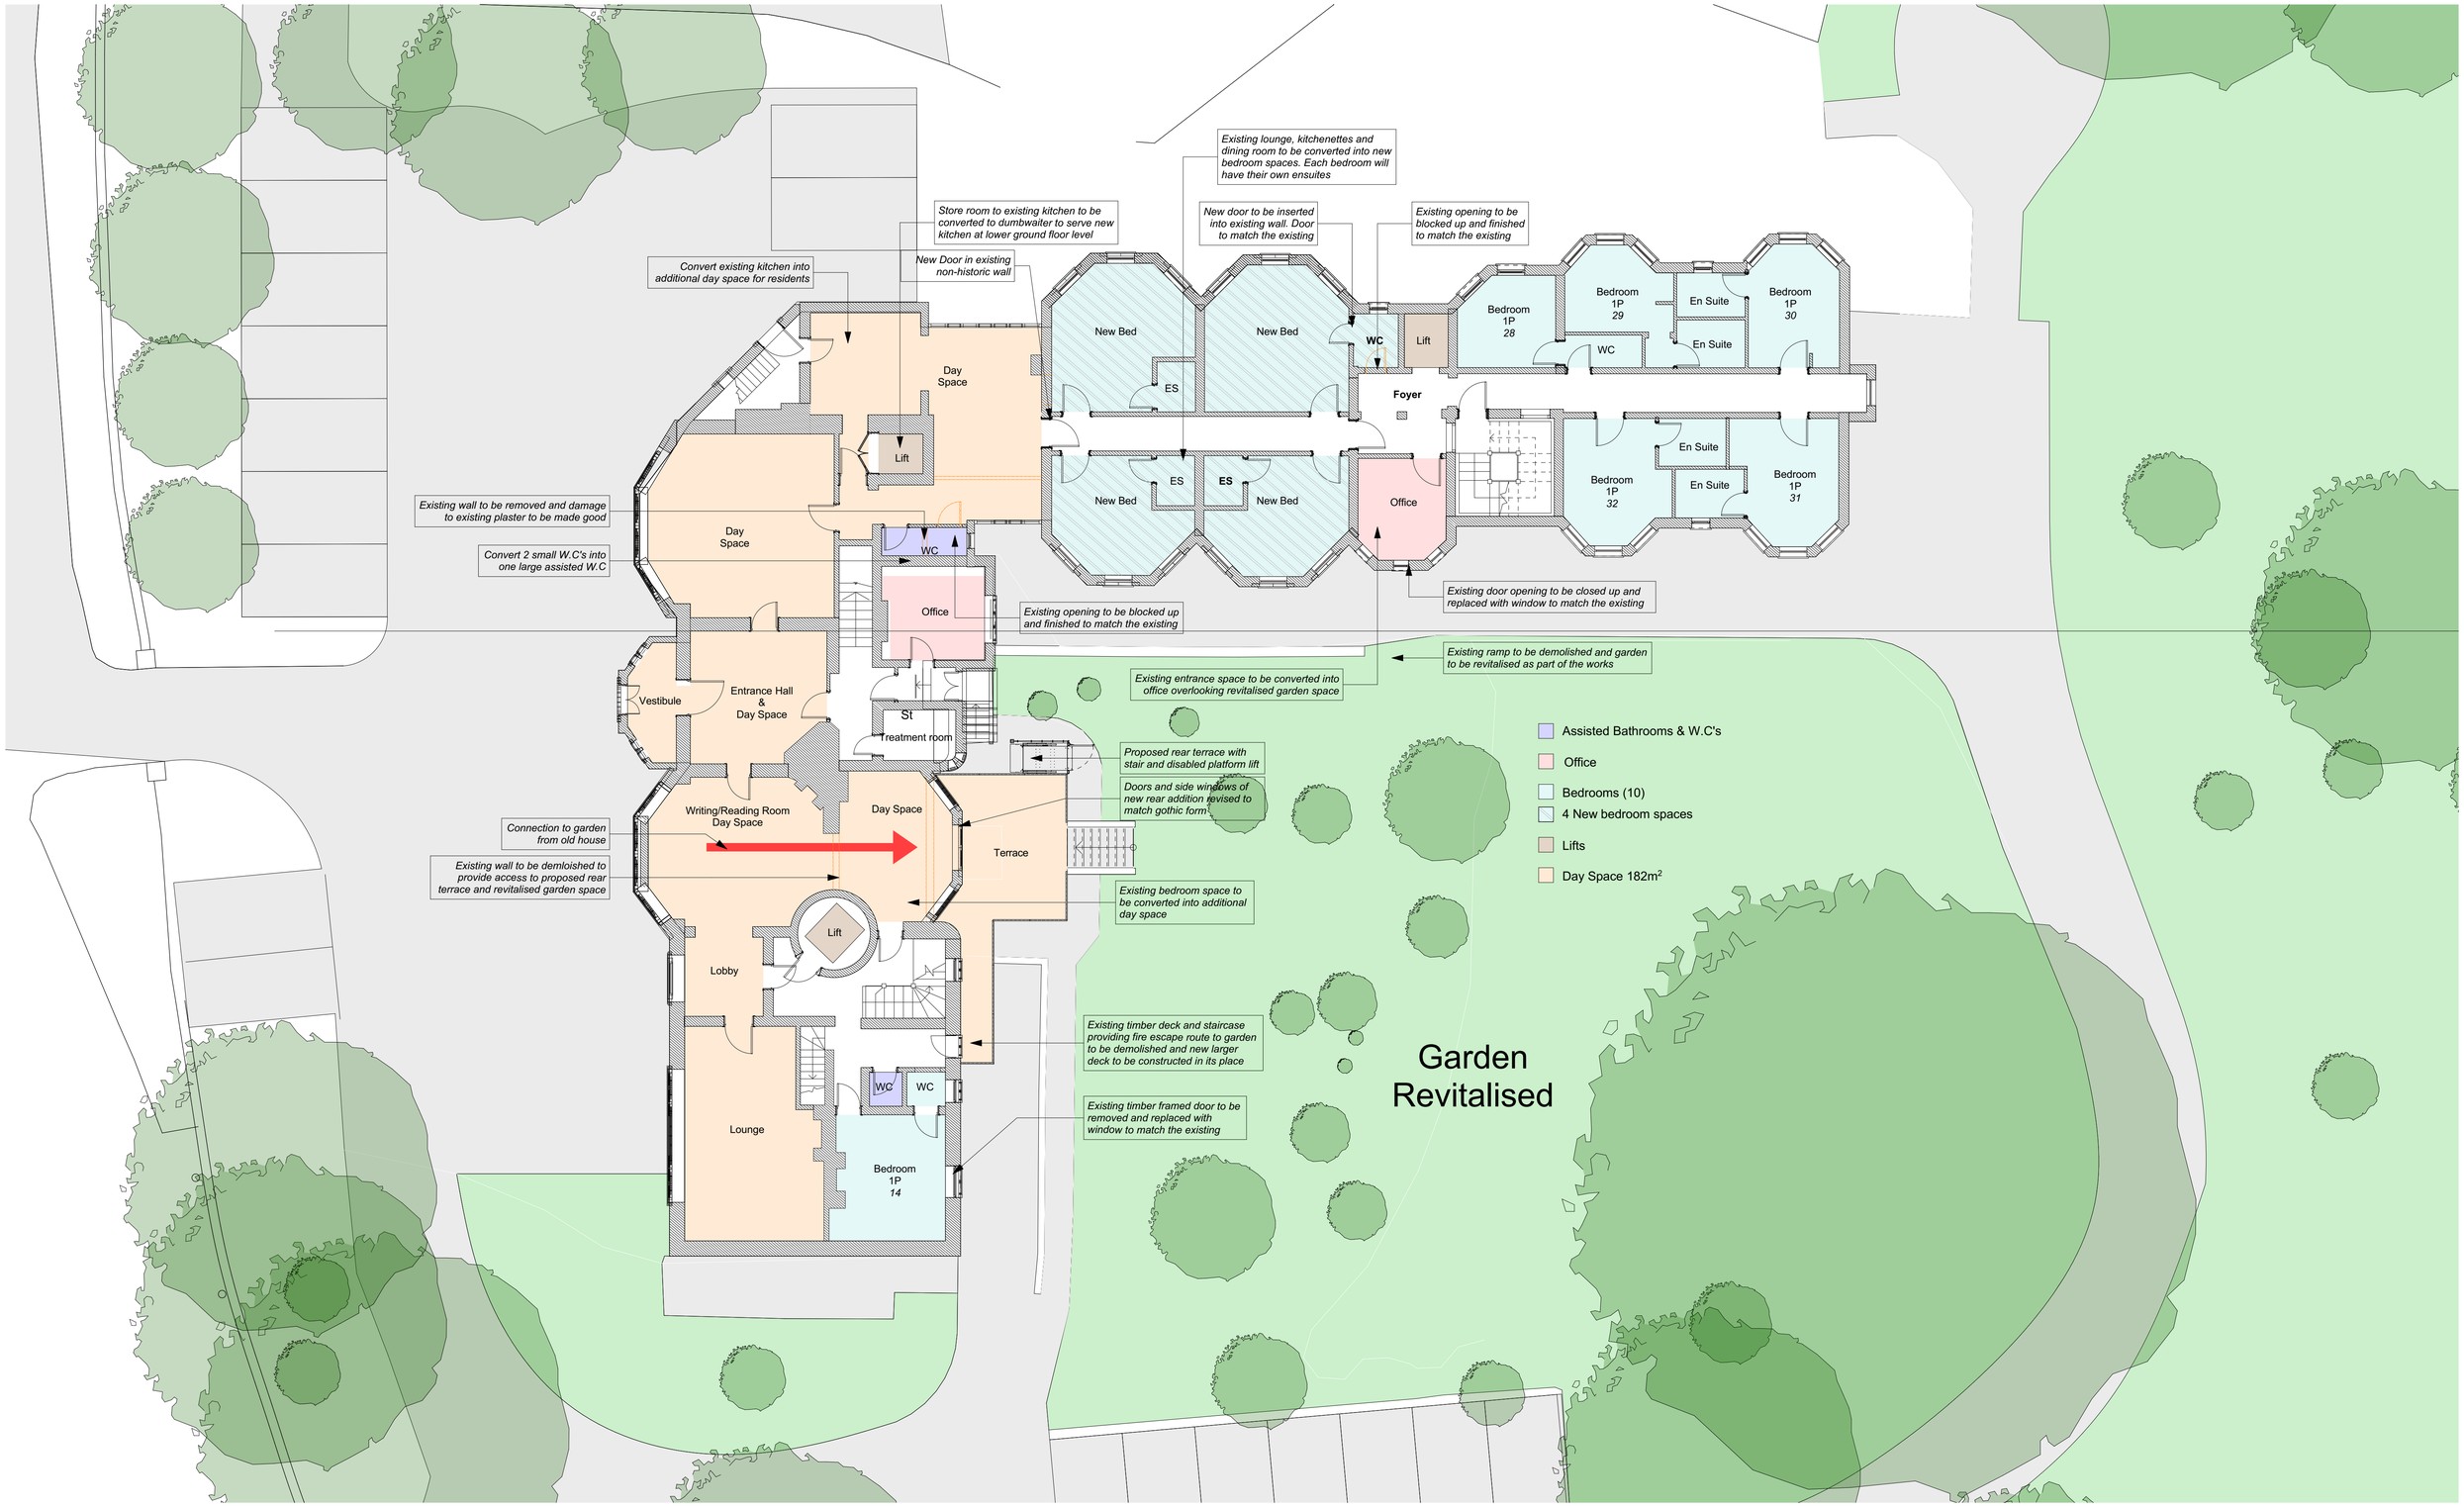

Proposed

Upper Ground Floor Layout

1:100

N

0 100mm @A1

revisions & notes:

A	05.10.18	LMW	Issued to HBC (Planning)
C	28.01.19	SAB	Revised after measured survey and Issued to HBC (Planning)
D	14.02.19	SAB	Doors and side windows of new rear addition revised to match gothic form

project: Belmont Castle Nursing Home Portsdown Hill Road Bedhampton

drawing name: Proposed Upper Ground Floor Layout (with commentary of proposals)

status: PLANNNING

date: OCT 2018

scale: 1:100

drawn: LMW

pwparchitects
61 South Street, Havant, Hampshire PO9 1BZ
t: 023 9248 2494 f: 023 9248 1152
e: design@pwp-architects.com w: www.pwp-architects.com

Project No. 4055 drawing No. 1260 rev D

Note: All dimensions to be checked on site by the contractor before fabrication and erection. Figured dimensions to be taken in preference to scaled dimensions. This drawing is the copyright of the architects and must not be reproduced or used without their express consent, except for the purposes of a planning application. Electronic issue of this drawing to be confirmed by paper hard copy only.