
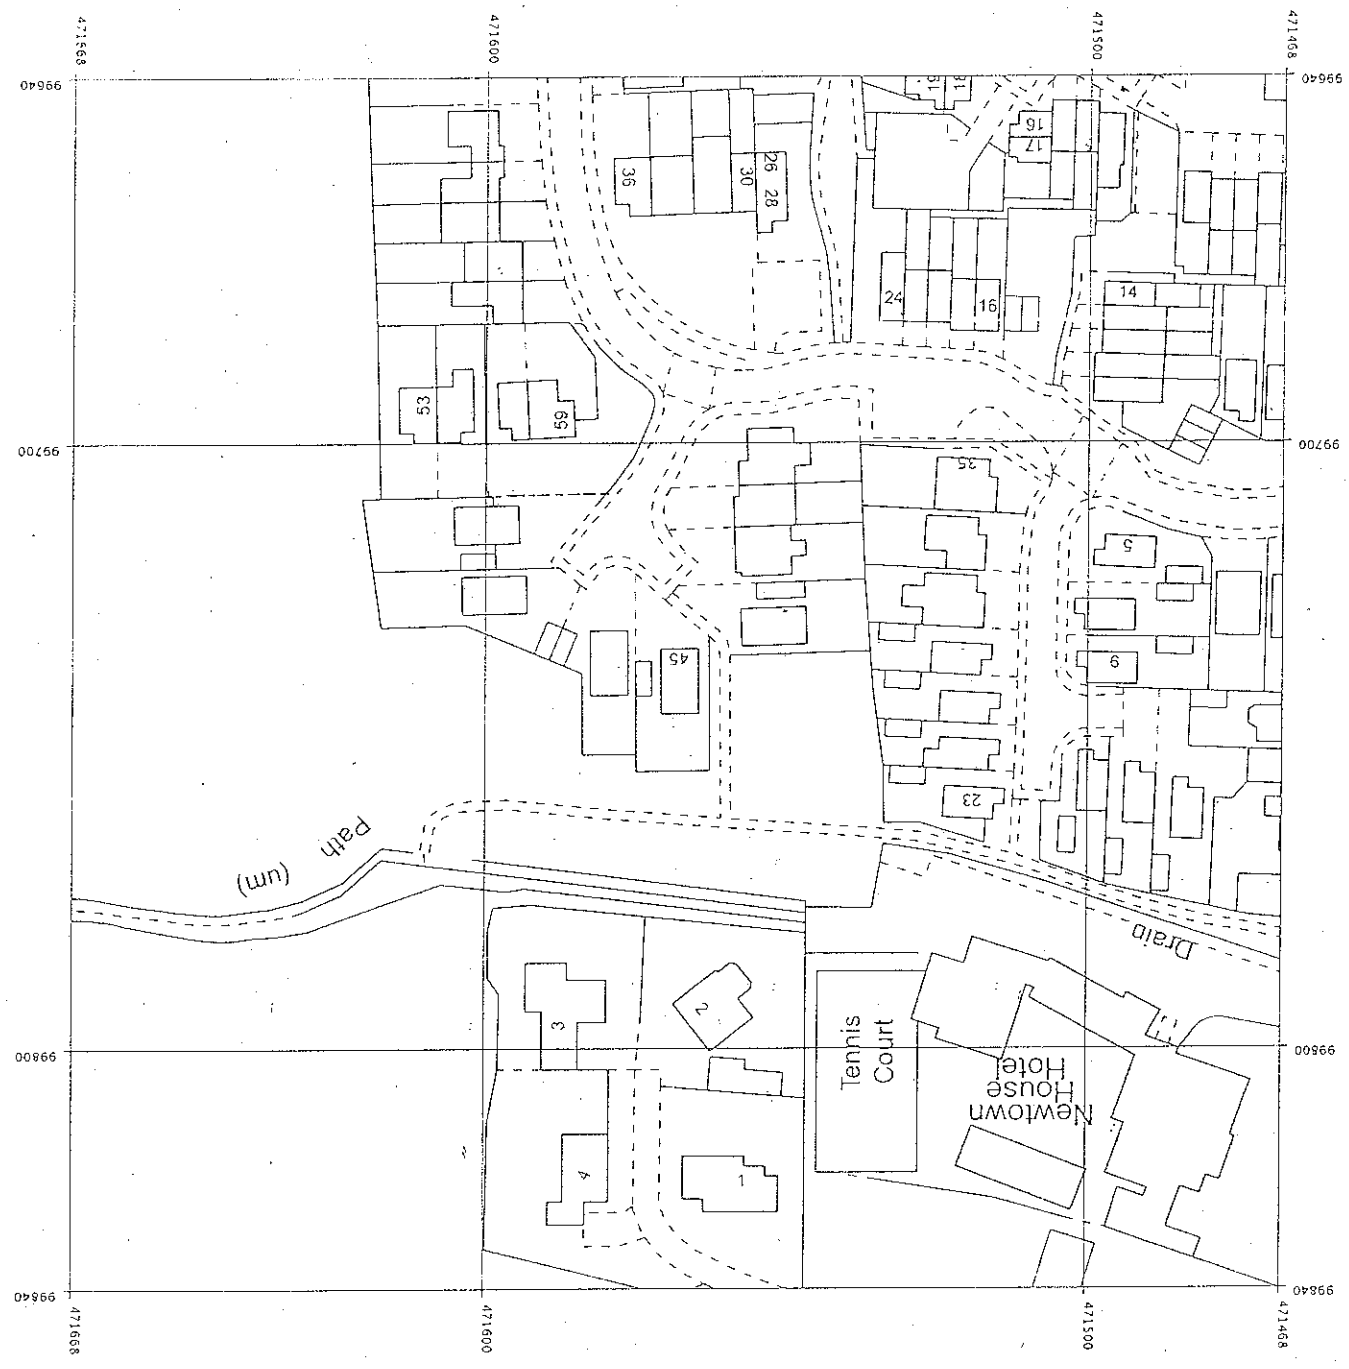


SITE/LOCATION PLAN

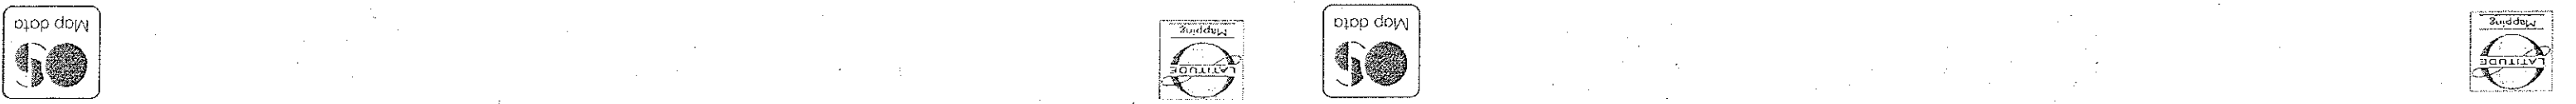

Produced 22 Sep 2015 from the Ordnance Survey MasterMap (Topography) Database and incorporating surveyed revision available at this date.
The representation of a road, track or path is no evidence of a right of way. The representation of features as lines is no evidence of a property boundary.


Supplied by: Latitude Mapping Ltd
Licence: © Crown Copyright and
database rights 2015 OS 100038864
Reference: O1907633
Centre coordinates: 471568 99740

Produced 24 Sep 2018 from the Ordnance Survey MasterMap (Topography) Database and incorporating surveyed revision available at this date.
The representation of a road, track or path is no evidence of a right of way. The representation of features as lines is no evidence of a property boundary.

Supplied by: Latitude Mapping Ltd
Licence: © Crown Copyright and
database rights 2018 OS 100038864
Reference: O11265817
Centre coordinates: 471589 99707

PROPOSED ADDITIONS AND NEW STORE
51, FATHOMS REACH; HAYLING I. HANTS
FOR MR & MRS B. ATKINS

Amended Oct 18

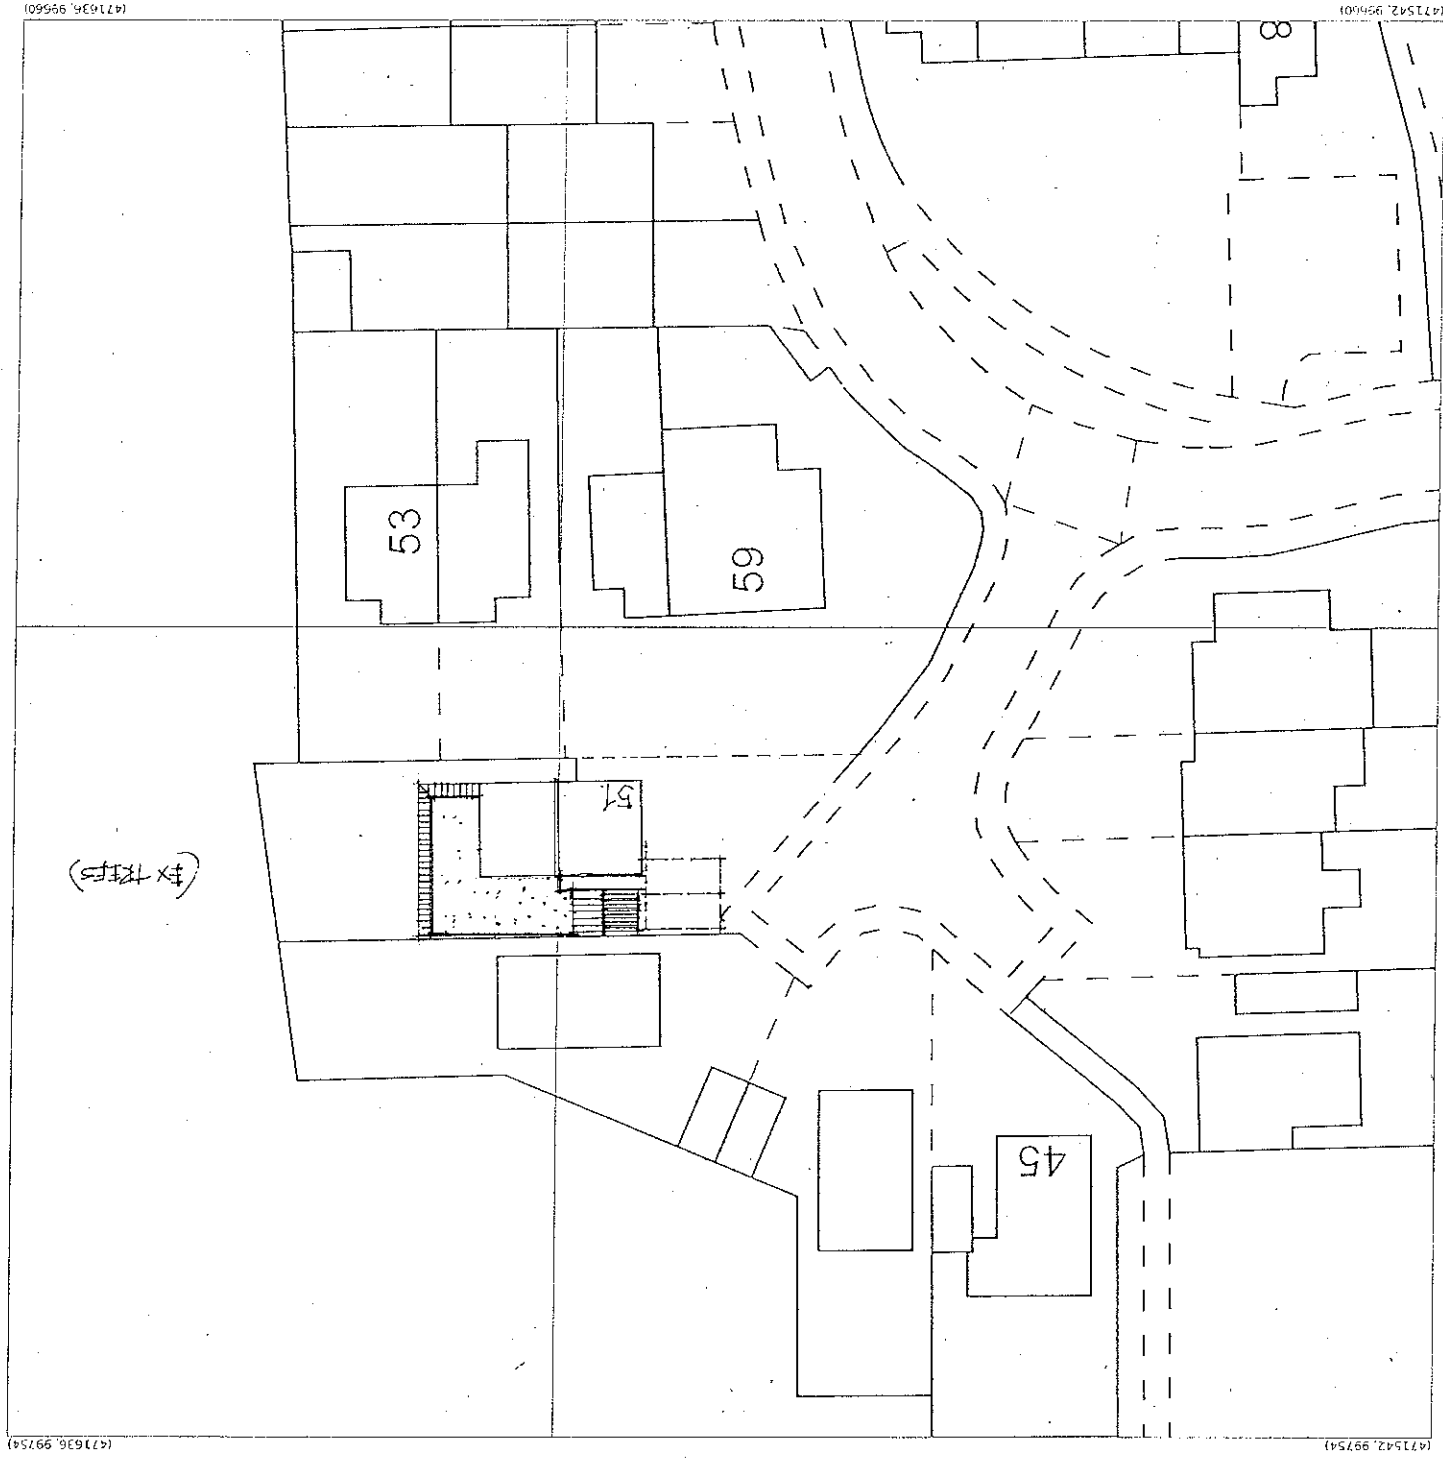

51, Fathoms Reach, Hayling Island
PO11 0RR

