


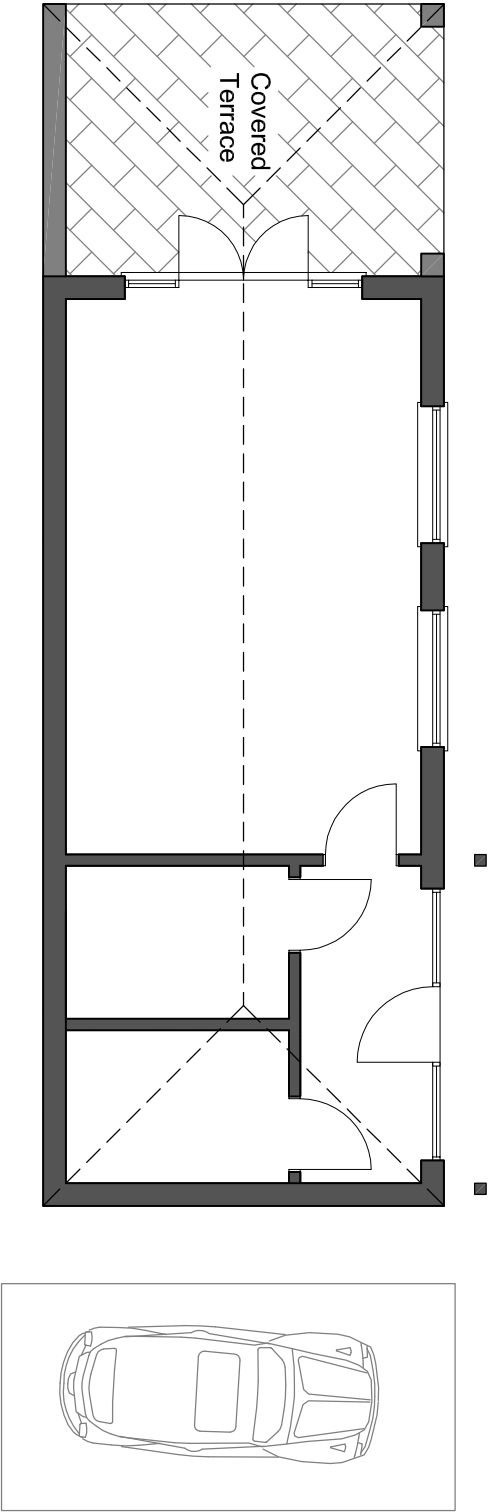


1.8m high acoustic fencing constructed on the garden side of the existing hedge and planting

Existing hedge

PUBLIC FOOTPATH

UNADOPTED ROAD

H A V A N T R O A D

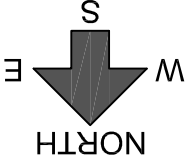

PROPOSED STABLE BLOCK AND ANNEX ART STUDIO POUND HOUSE			
PROPOSED ACOUSTIC FENCE		1 : 100 @ A3	
APRIL 2018		REV A	
Drg No. PH109		JG	