



Do not scale off this drawing
All discrepancies to be reported to Portakabin limited.

Rev.	Date	Description	By	CHK
1	01.02.18	First Issue	SAA	RH
2	11.07.17	Revised to match latest layout	RH	RH
3	23.07.18	Scale bar added + Colours shown	JB	RH

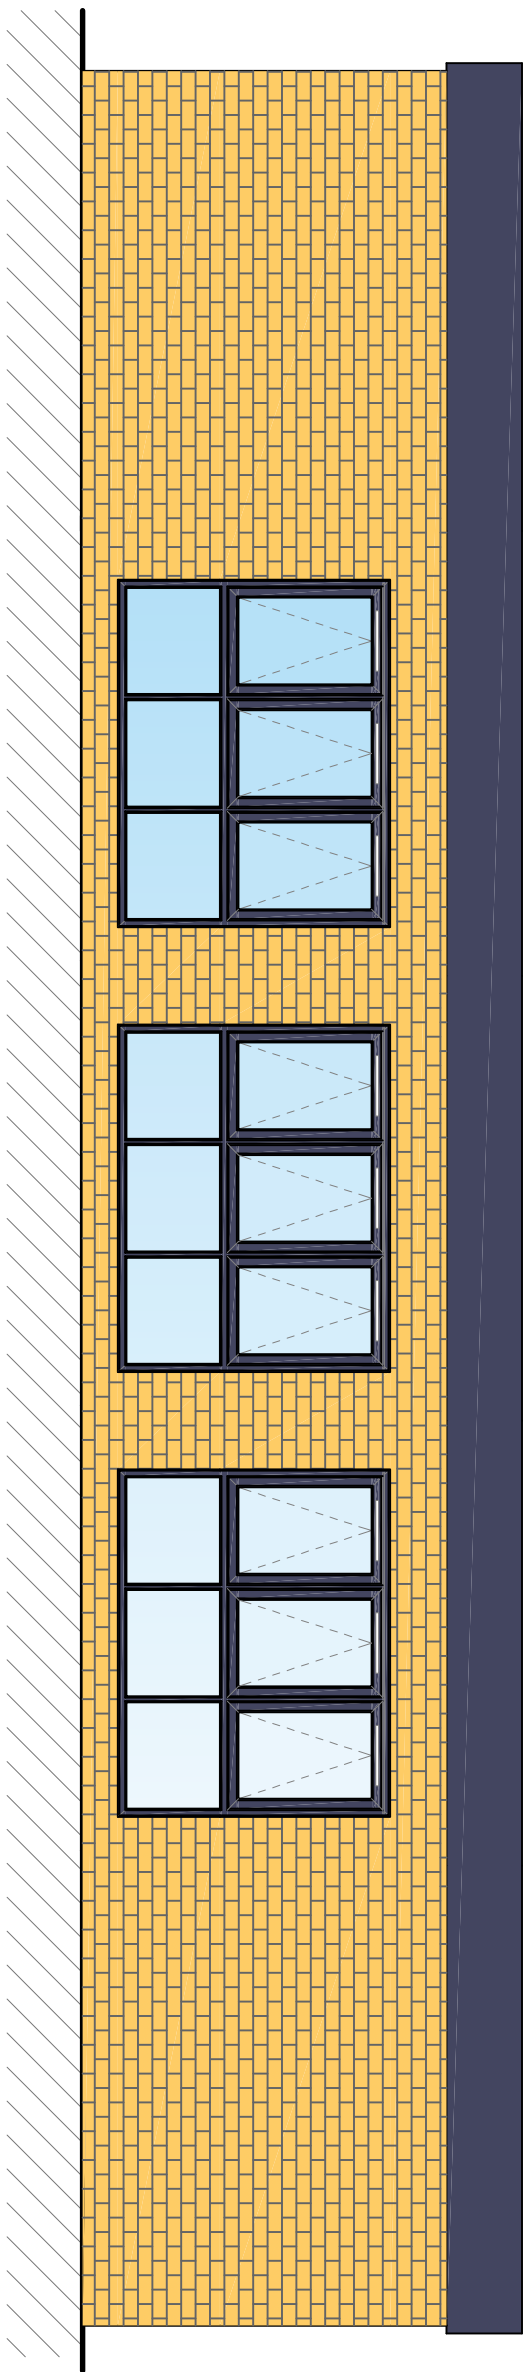


ELEVATION A

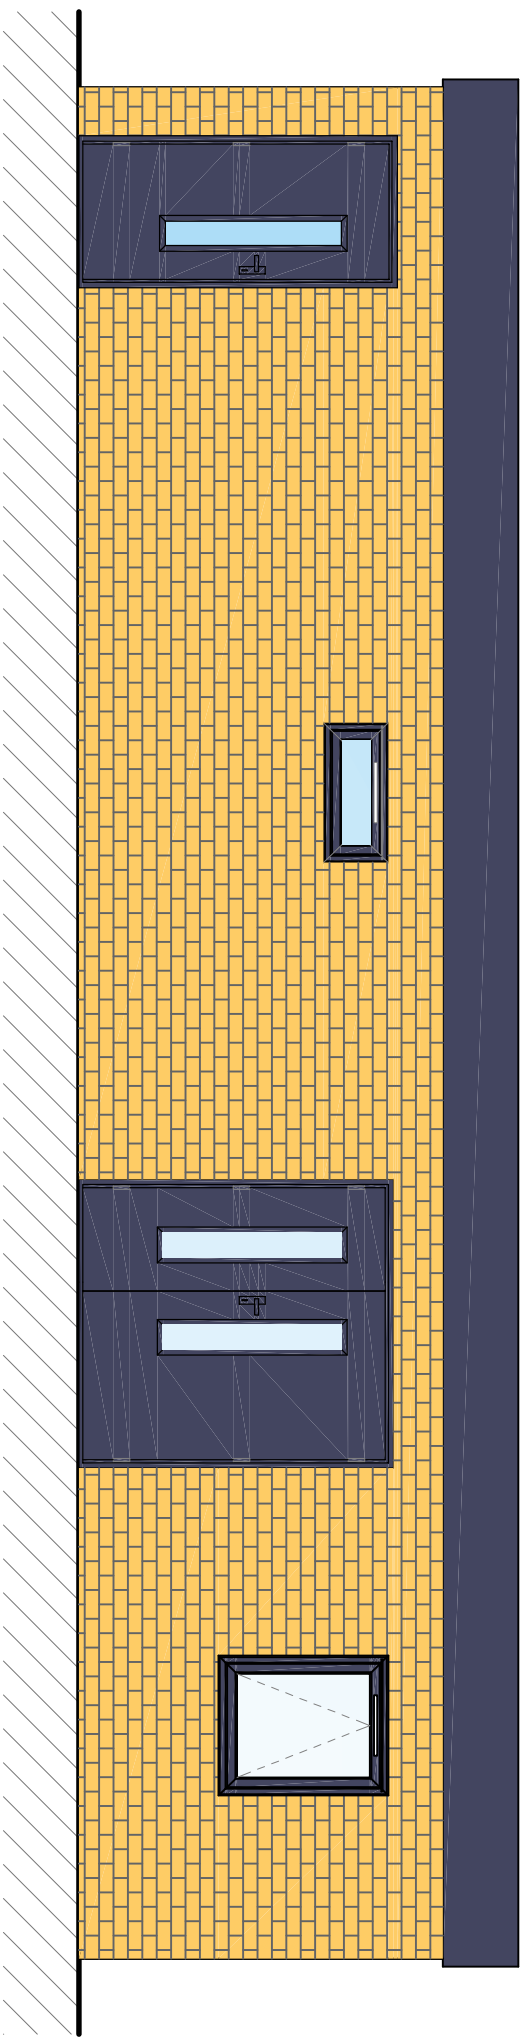


ELEVATION B



ELEVATION C

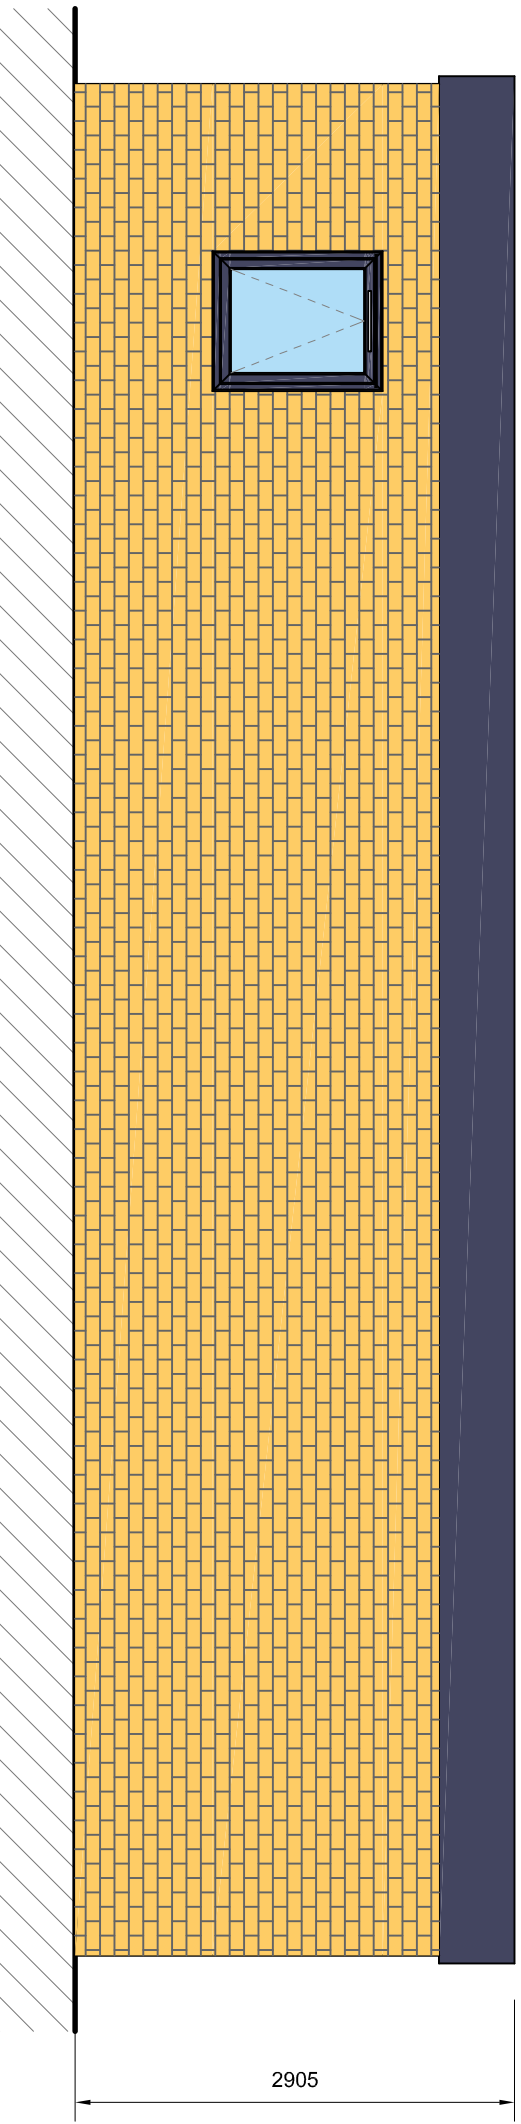

ELEVATION D

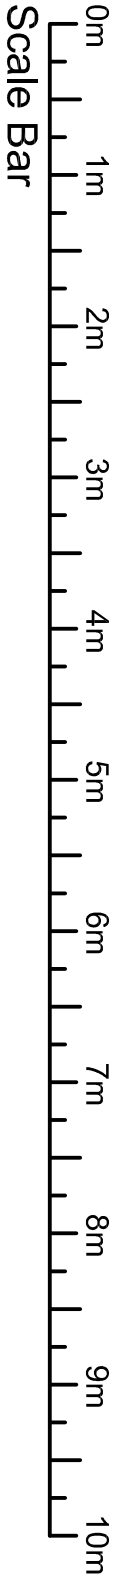

Portakabin (Refurbished) Limited
Cartross Lane Brandesburton
Driffield YO25 8ES
+44 (0)845 287 5962
portakabin.co.uk

Status:	S2	Purpose Of Issue:	For Information
Client:	Diocesan Surveyor Schools		
Project:	Studio Block 5 Bays of Portakabin Duplex Modular Building 5X DX402		
Title:	Elevations		
Scale @ A1:	1 to 50	Drawn By:	SA A
Project Number:	1113770	Checked By:	RH
Designer:	Zone	Layout:	Type:
PKR	00	GF	DR A 03 03