


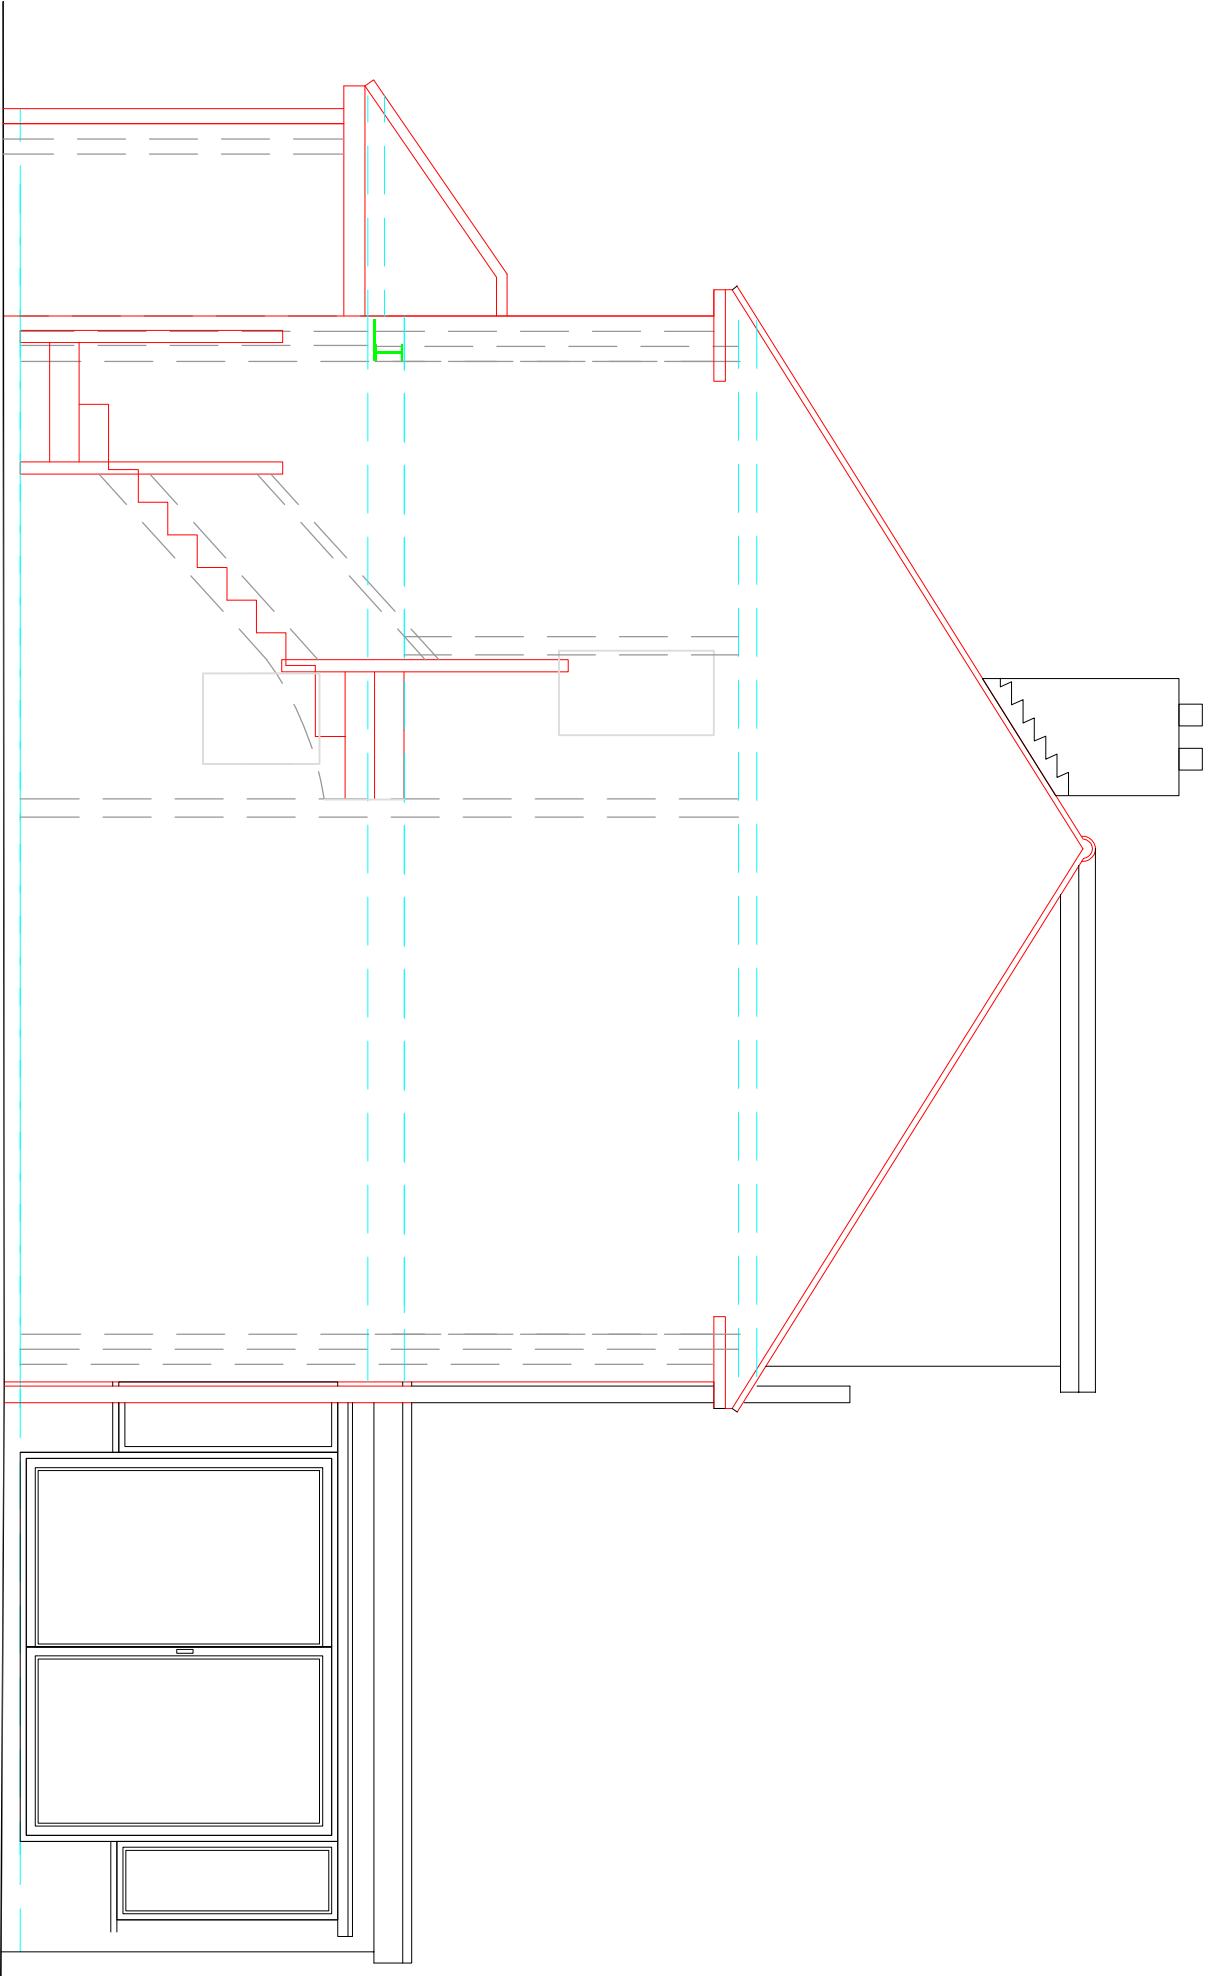

SECTION THROUGH (south)
SCALE 1:50

MR&MRS HORE 19 WOODGREEN AVE BEDHAMPTON P09 3EB		DRAWING NUMBER: 106	DATE 27/8/18
		TITLE: SECTION	SCALE 1:50