


1:500 location of gate

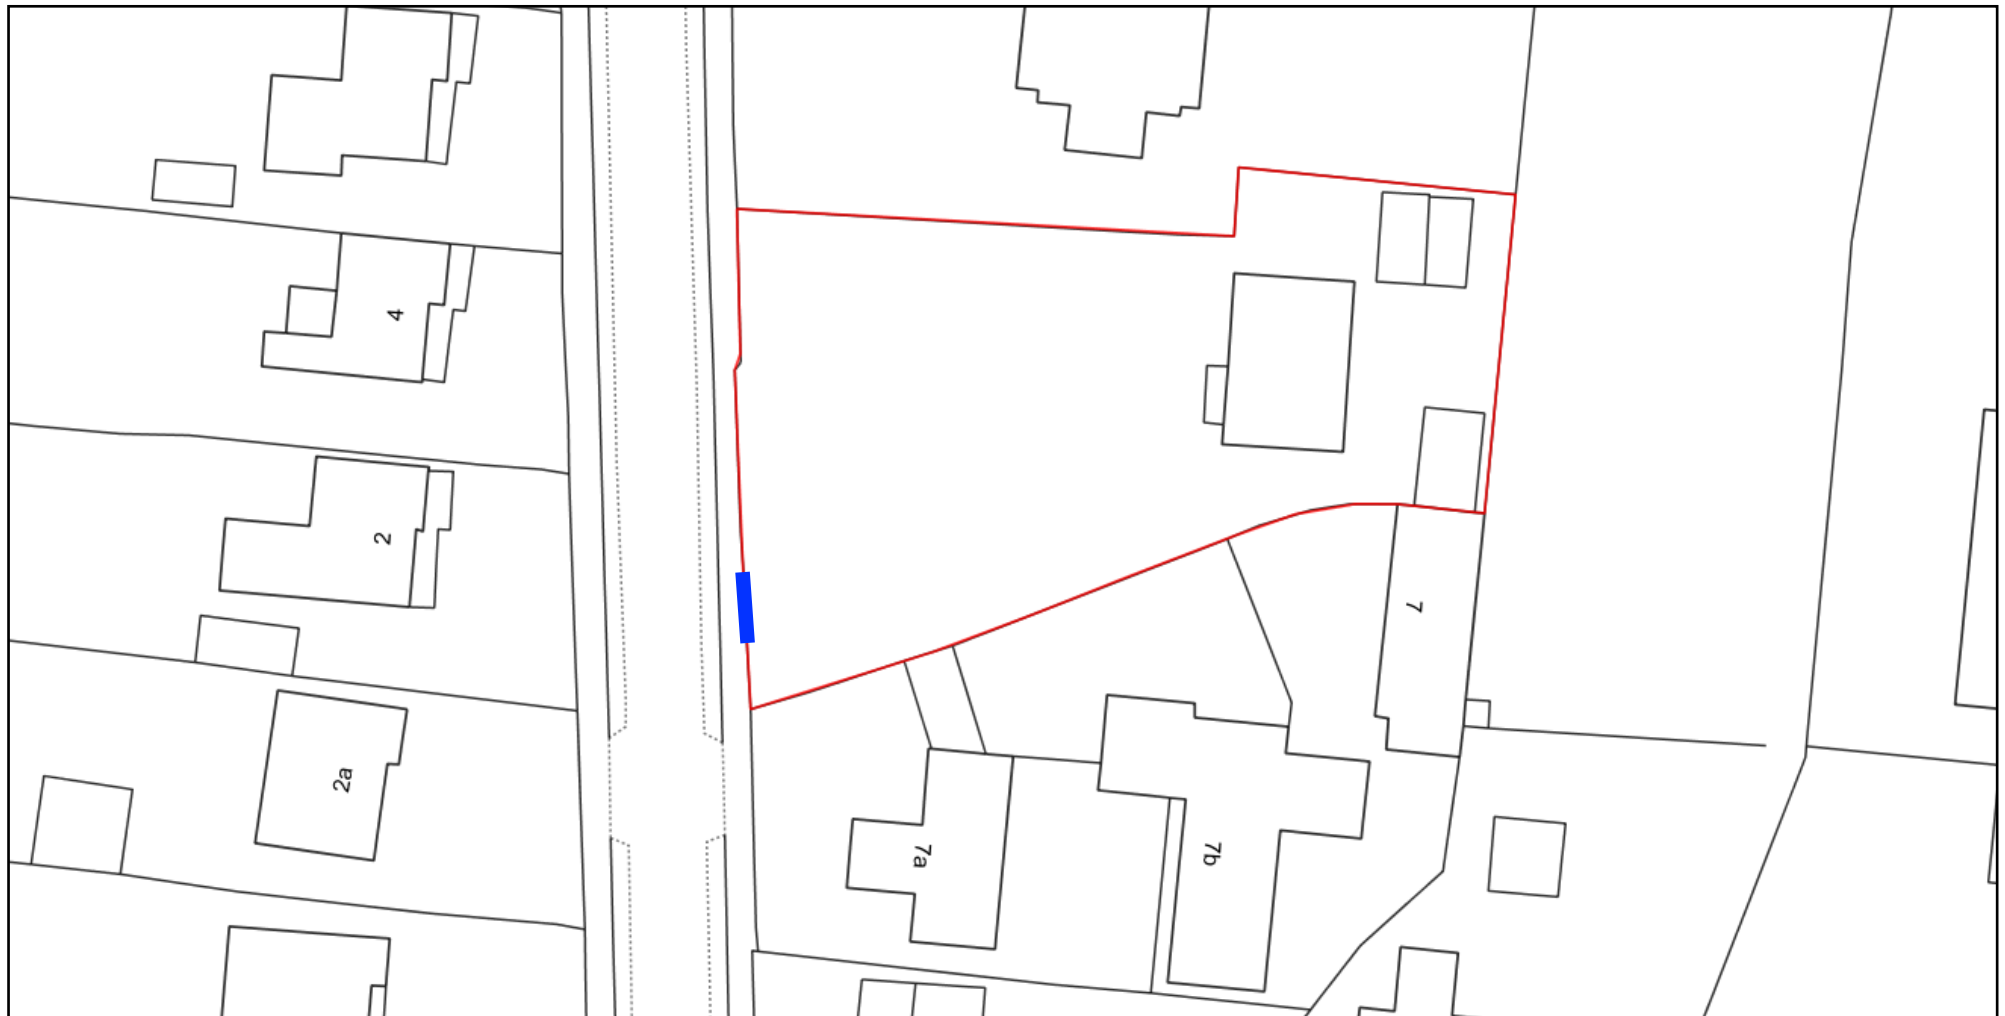

0 20
Metres



Plan Produced for: PP for gate

Date Produced: 12 Jul 2017

Plan Reference Number: TQRQM17193223305908

Scale: 1:500 @ A4