




PROPOSED ELEVATION 2

Scale 1:50 @ A1

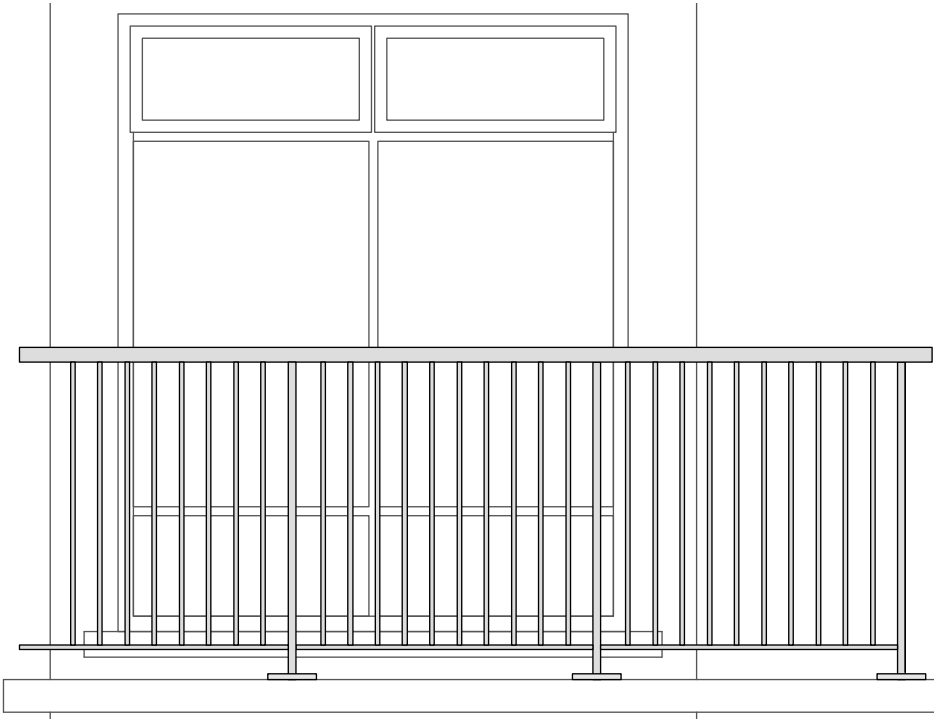

PROPOSED BALCONY RAILING FRONT VIEW TYPE 1

Scale 1:25 @ A1




PROPOSED BALCONY RAILING TYPE 2

Scale 1:25 @ A1



KEY PLAN
NTS

PROPOSED ELEVATIONS: ELEVATION 2 VICTORIA ROAD (BLOCK 162-184)

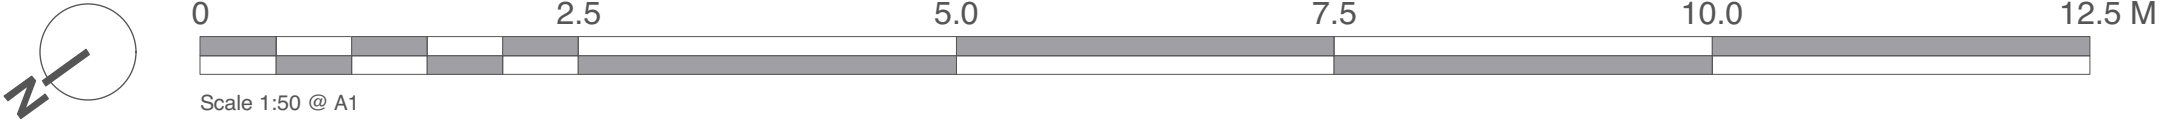



Kendall Kingscott

Chartered Architects
Chartered Building Surveyors
Interior Designers
CDM Services

3 GP Centre, Yeoman Road,
Ringwood, Hampshire, BH24 3FF

+44 (0)1425 472 833
www.kendallkingscott.co.uk

Rev	Date	By	Ap	Note
1	31/08/18	EN	AL	PLANNING

Check all dimensions and levels on site

Project: Balcony Replacement Works

Client: The Guinness Partnership

Scale: 1:50
Paper Size: A1
Filename: 180641.vwx

Project Number: 180641
Drawing Number: 1501
Revision: P01

Proposed Elevations: Elevation 2
Victoria Rd Emsworth (Block 162-184)

180641 1501 P01

Only to be used for the site for which designed. The electronic transmission of design information contained in this drawing is correct and complete as the user is the sole responsibility of the user and Kendall Kingscott Ltd. and shall not be responsible in respect thereof without notice.