


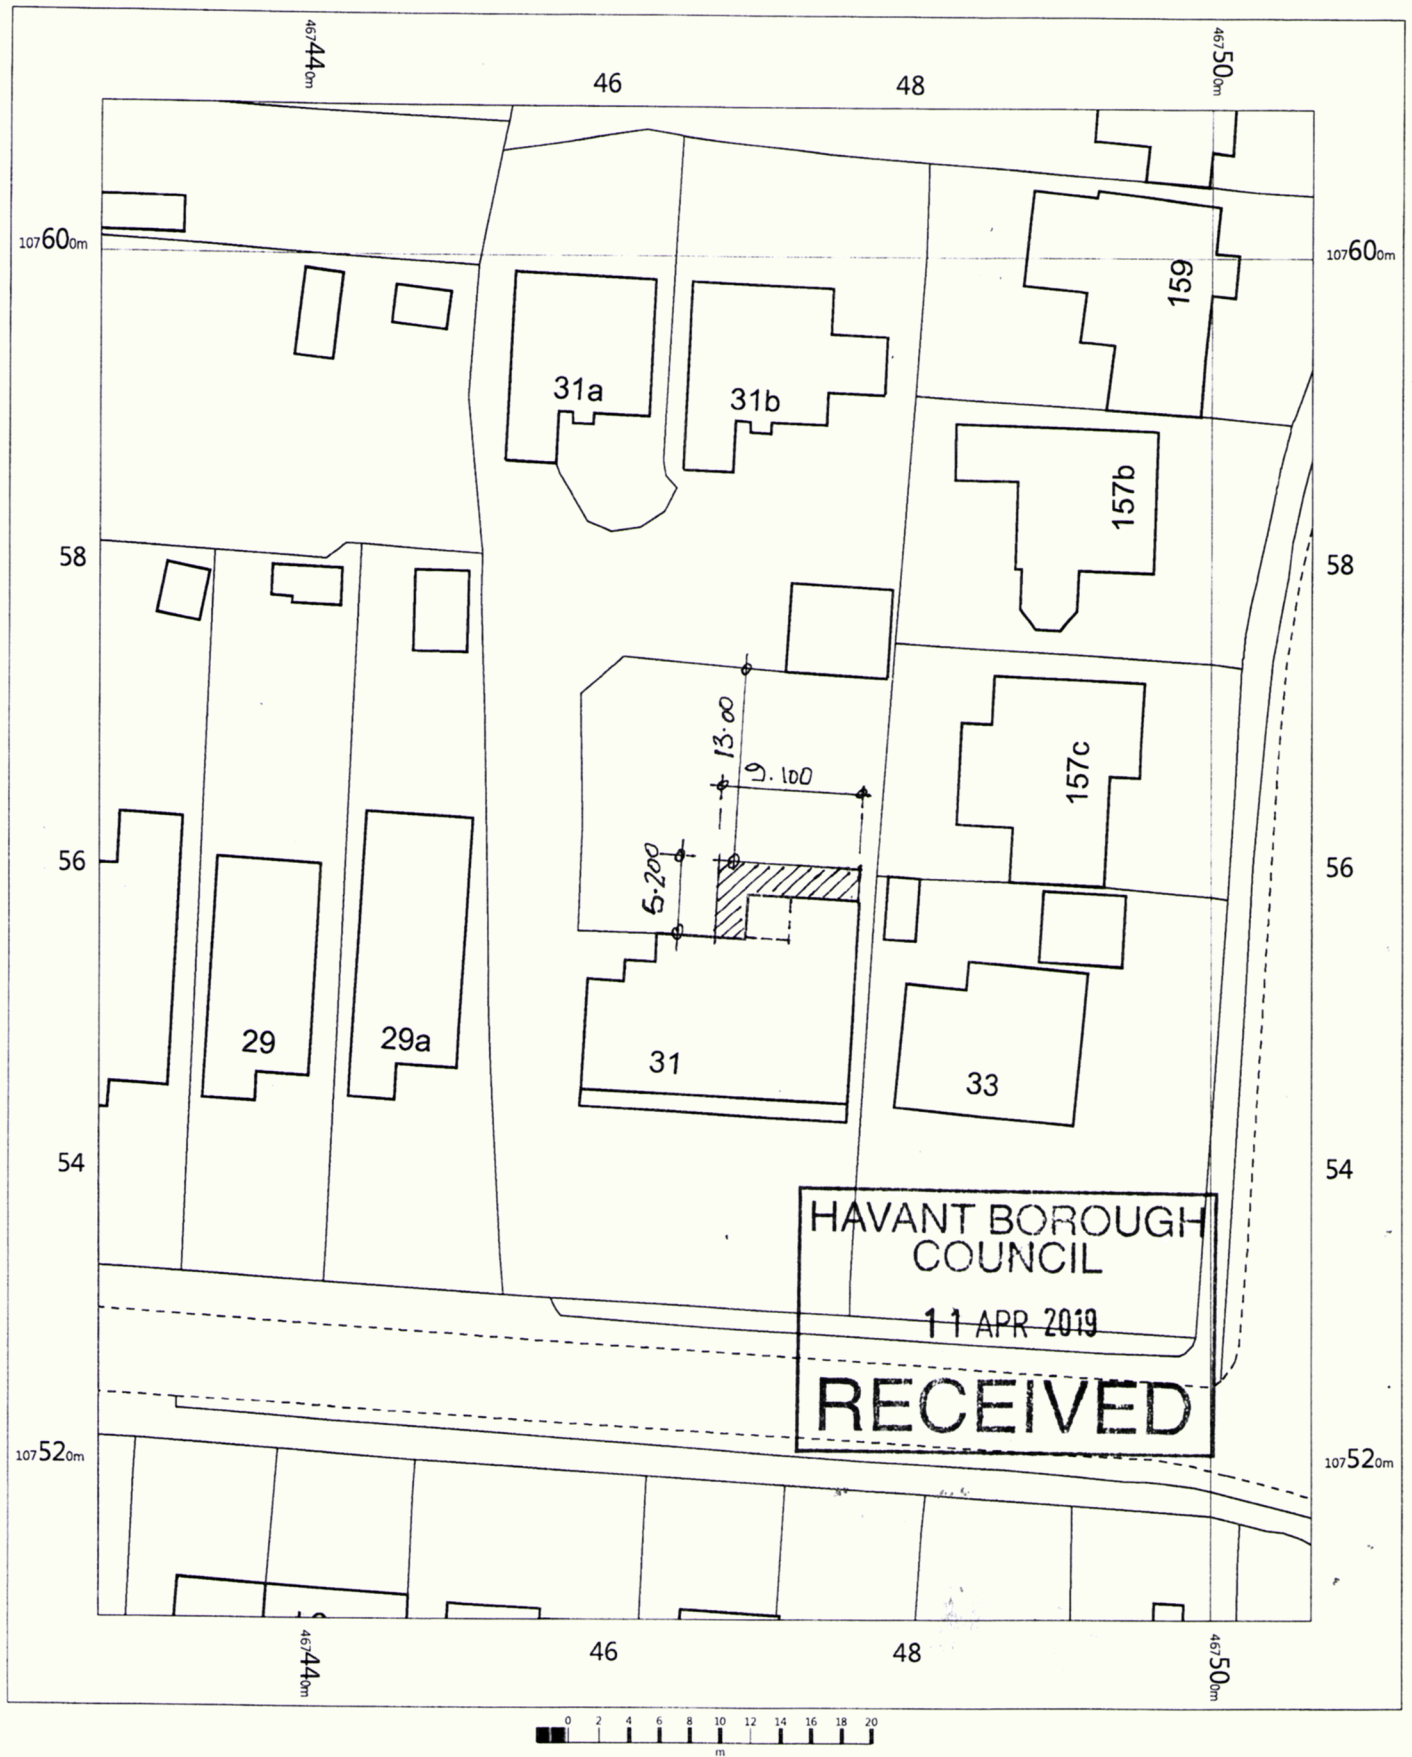


31 Park Road
Purbrook
Waterlooville
Hampshire
PO7 5ER

OS MasterMap 1250/2500/10000 scale
Monday, April 8, 2019, ID: BW1-00791386
www.blackwellmapping.co.uk

1:500 scale print at A4, Centre: 467467 E, 107560 N

©Crown Copyright Ordnance Survey. Licence no. 100041041

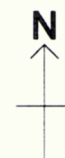

BLACKWELL'S
www.blackwellmapping.co.uk

TEL: 0114 268 7658
maps.sheffield@blackwell.co.uk