
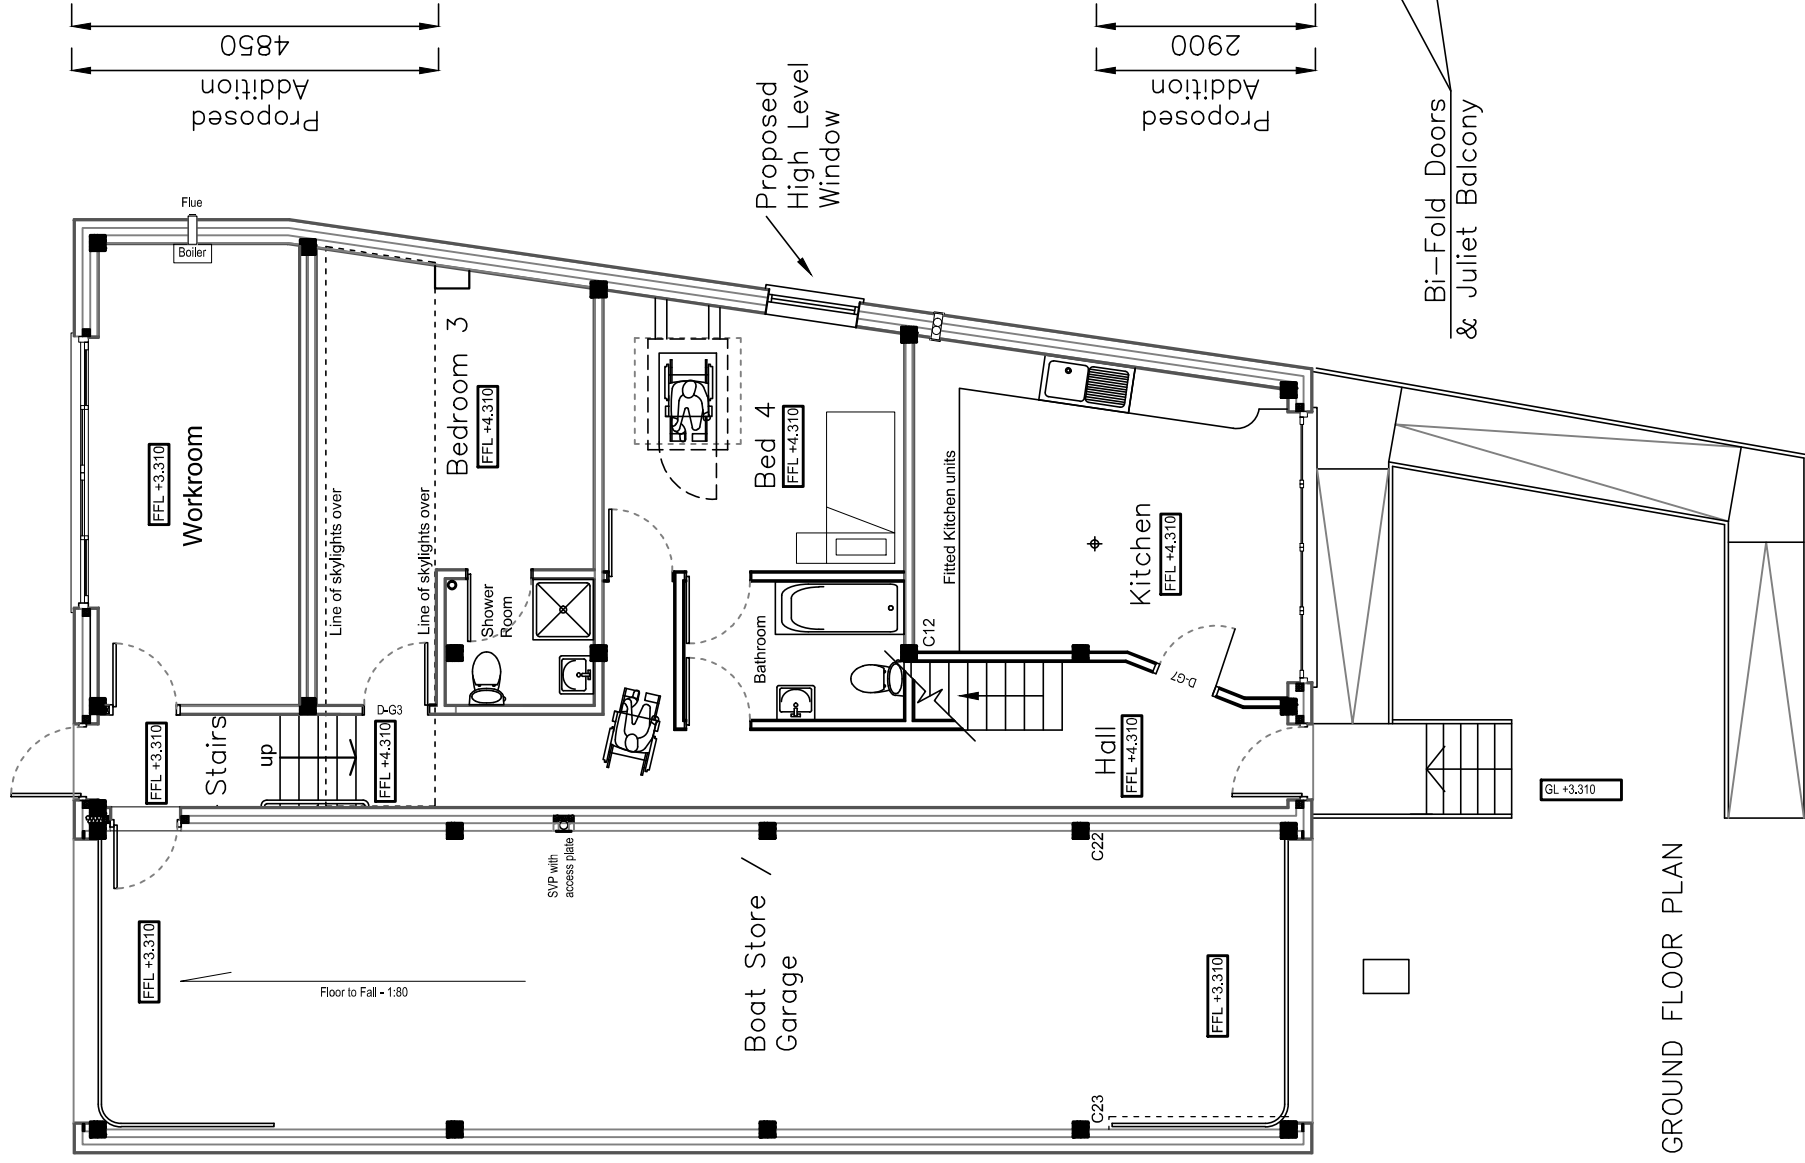


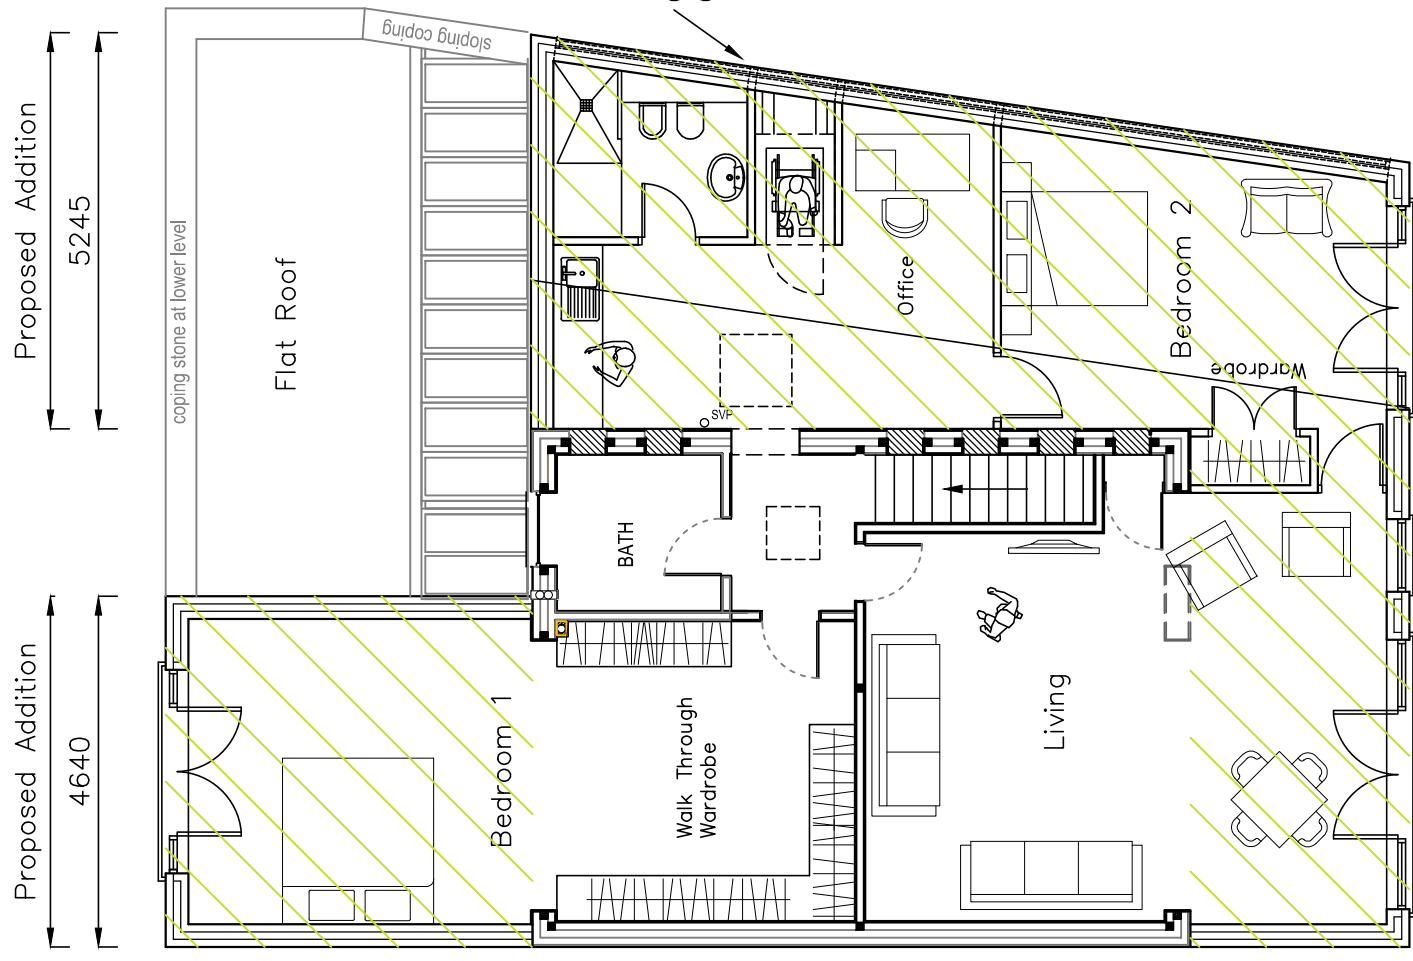

## GROUND FLOOR PLAN

# FIRST FLOOR PLAN

## Bi-Fold Doors & Juliet Balcony

Proposed Floor Plans

Spindrift,  
Ferry Road,  
Hayling Island,  
PO11 0DG

Revisions

Scale A1=1:25, A3=1:50  
Drawn PWP/SAR  
Date 19/12/18

CA D

Critchley Architecture And Design Ltd.  
Contact: 02392 474 919 | [info@cadad.online](mailto:info@cadad.online)  
The Old Brewery, 15E South Street, Havant, PO9 1BU

18105-4020