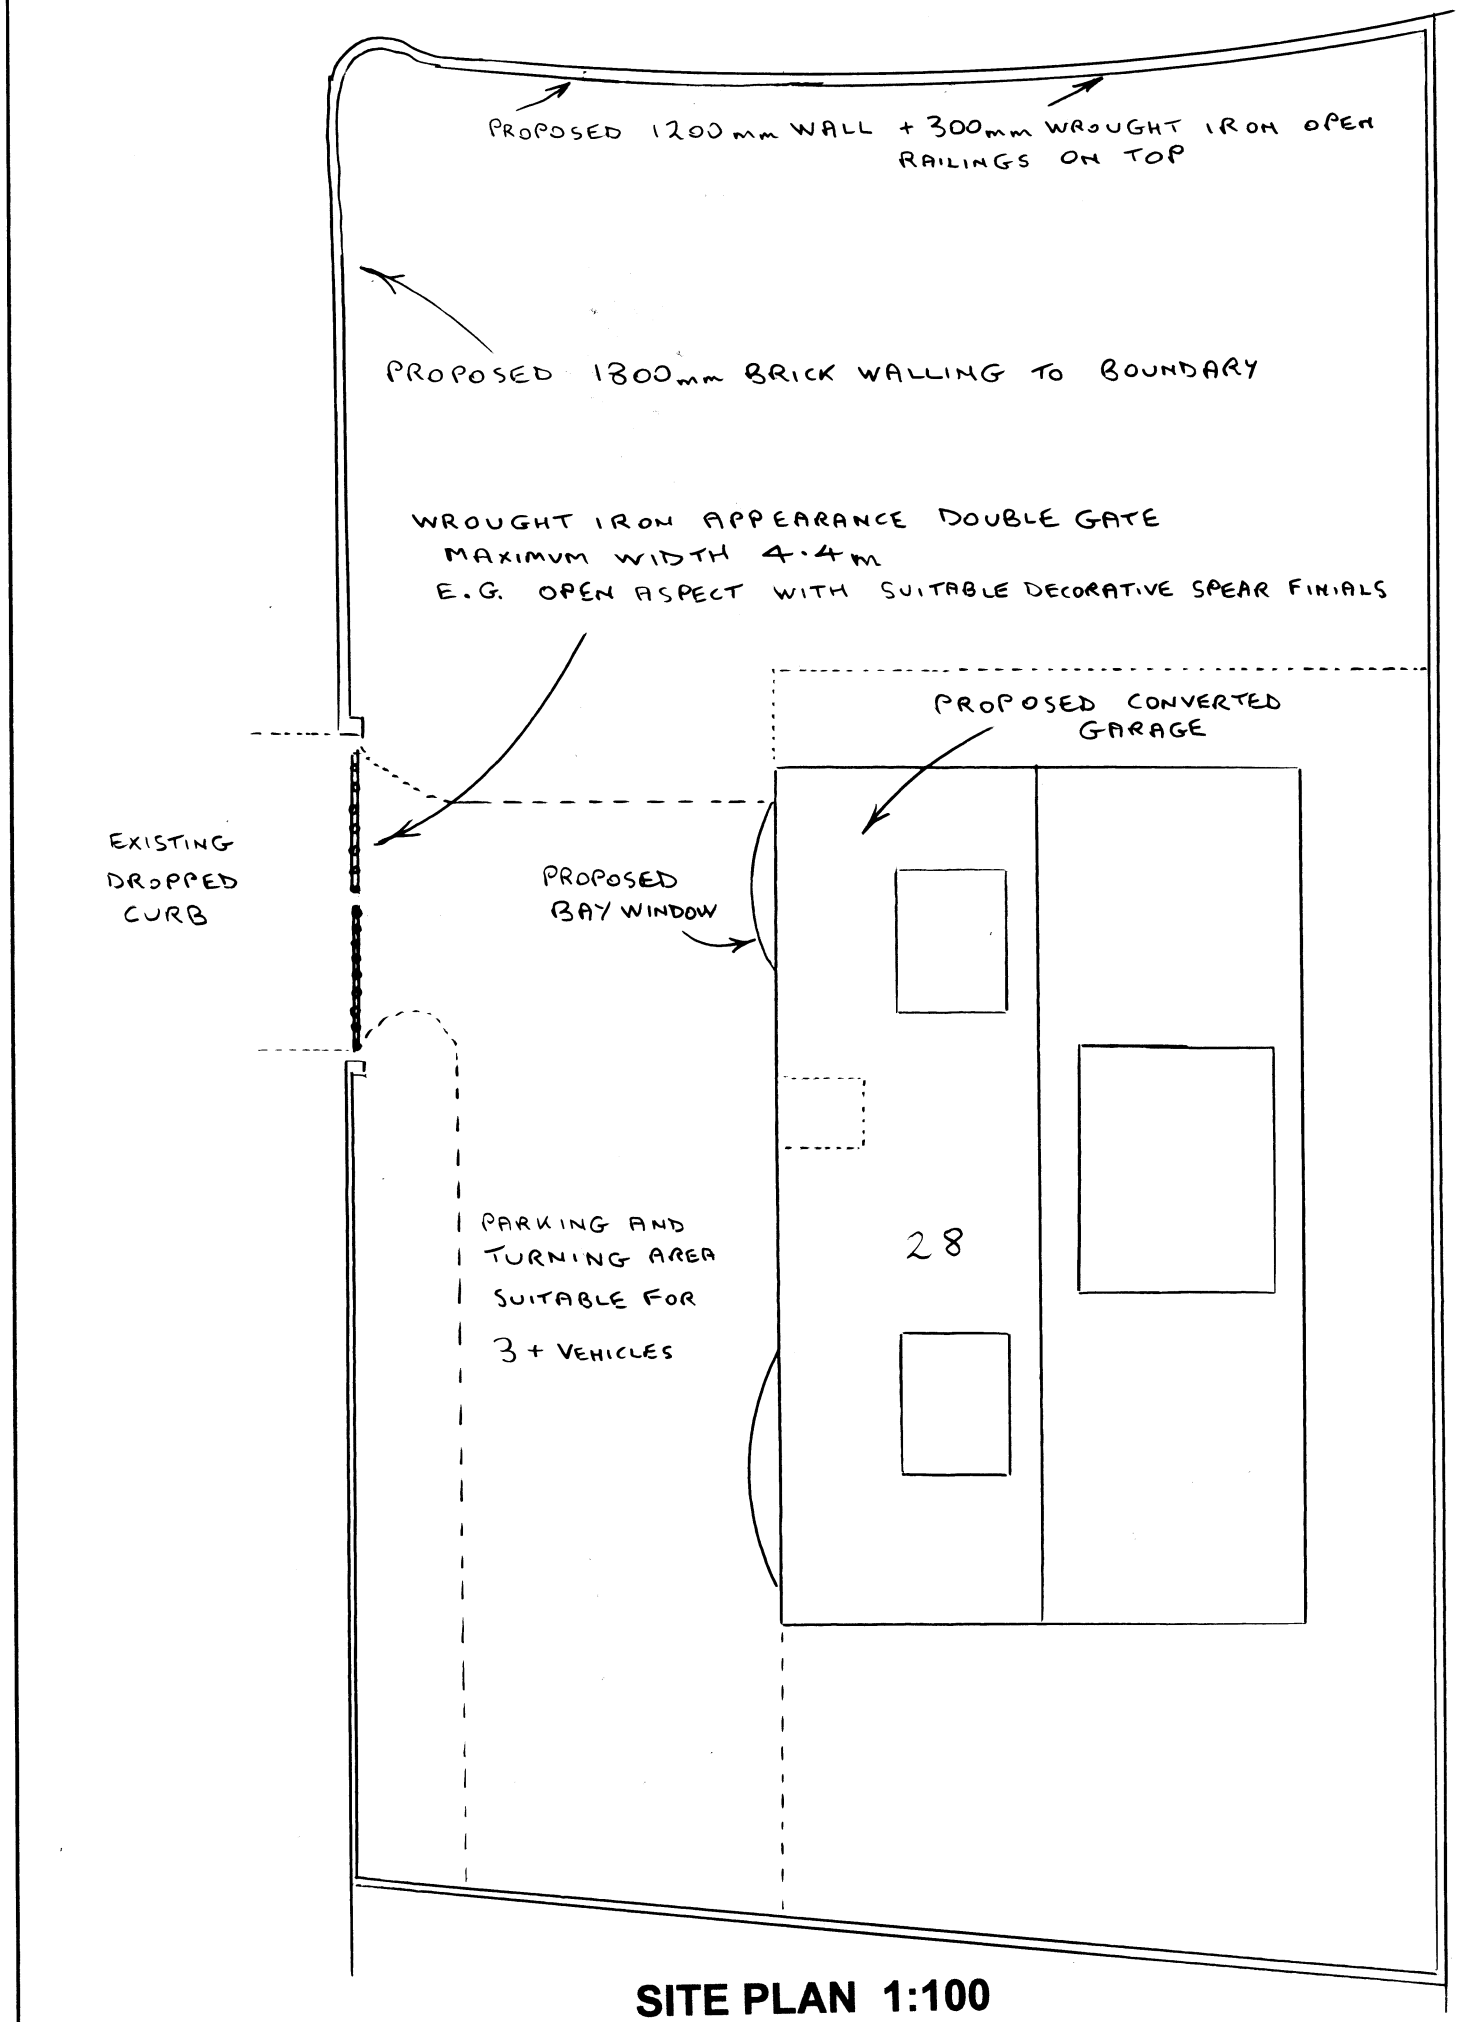

SITE PLAN 1:100

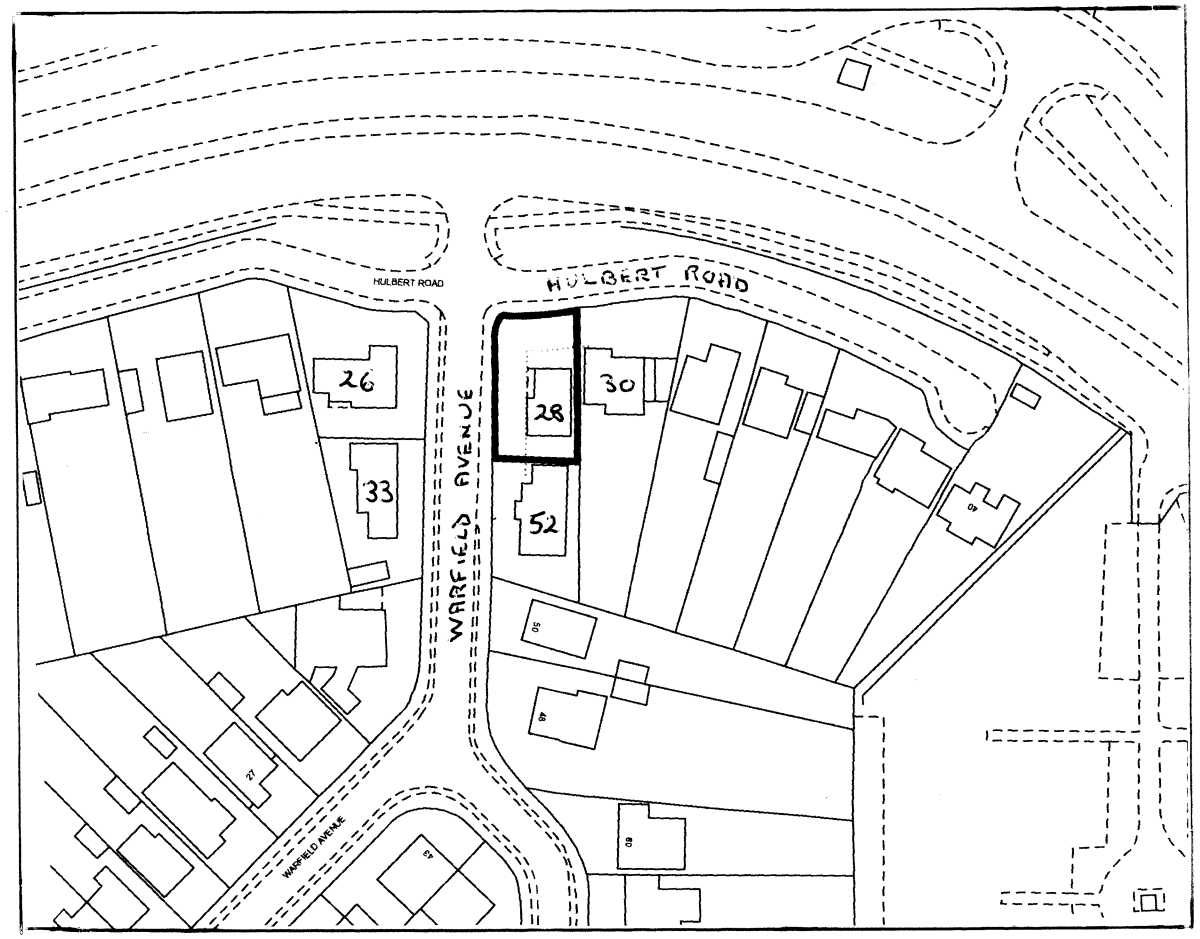

LOCATION PLAN 1: 1250

N

*AMENDED FEB'19 TO REDUCE HEIGHT OF BOUNDARY WALL TO HULBERT ROAD

Ordnance Survey Paper Map Copying Licence No. 100047501
Roger Clark (Architectural Services)

ROGER CLARK (ARCHITECTURAL SERVICES)
Tel: 023 9237 3841

PLAN No: 24461 / 4 /2

Drawing : Site & Location Plans **Scale :** 1:100 1:1250 @A3

PROPOSED ALTERATIONS

28 HULBERT ROAD

WATERLOOVILLE