


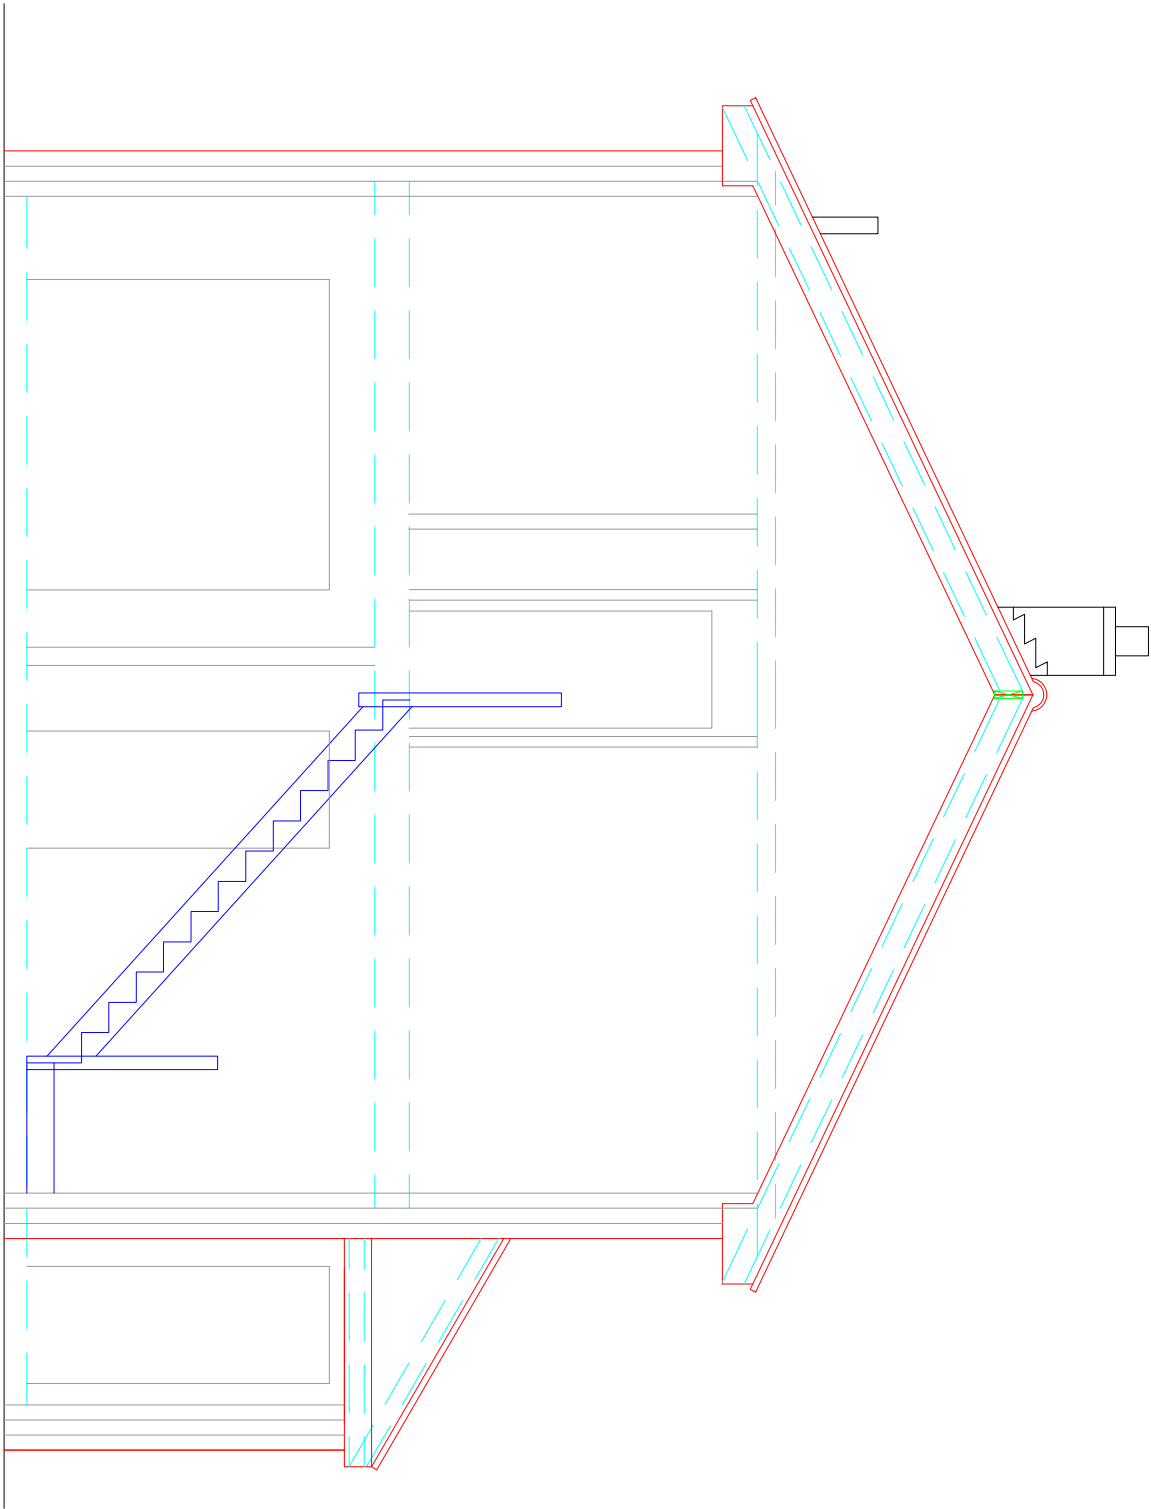

SECTION THROUGH
SCALE 1:50

MR HAYLOCK 33 WILDMOOR WALK HAVANT PO9 5QZ		DRAWING NUMBER: 106	DATE 27/10/17
TITLE: SECTION THROUGH		SCALE 1:100	